


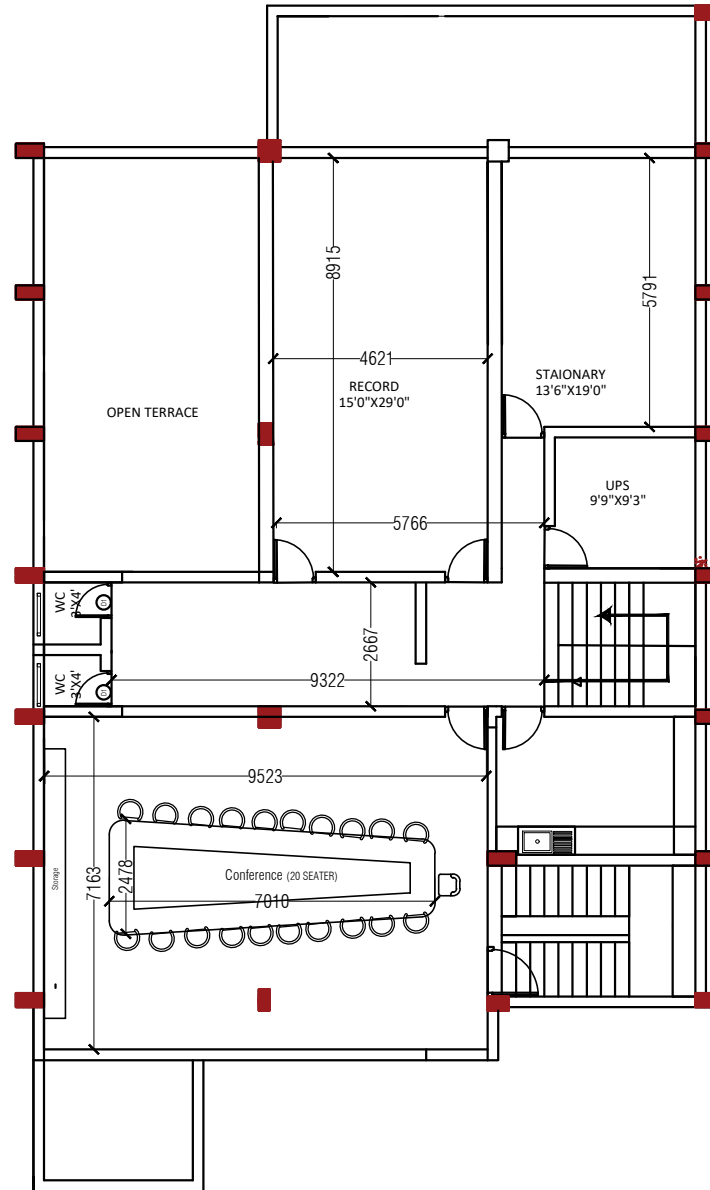

PROJECT TITLE	DATE REVISIONS:	ARCHITECTS	
PROPOSED INTERIOR LAYOUT FOR STATE BANK OF INDIA , SIRA BRANCH	02/12/24 FIRST FLOOR PLAN TITLE PURPOSE FOR APPROVAL	KULKARNI ASSOCIATES Consulting Architects, Engineers, Project Management Consultants, Interiors Designers & Regd. Valuers NO-203 SURYAPRISMA BLDG, RAJCHAVANAPALLE, Bangalore-51 Tel:28580011 Fax:28580021 Email:G.Kulkarni.associates@gmail.com SCALE NTS DATE 29-11-2025 DRAWN VIDYA DISK SBI/001 CHECKED Ar.Anil Kulkarni DWG NO	