


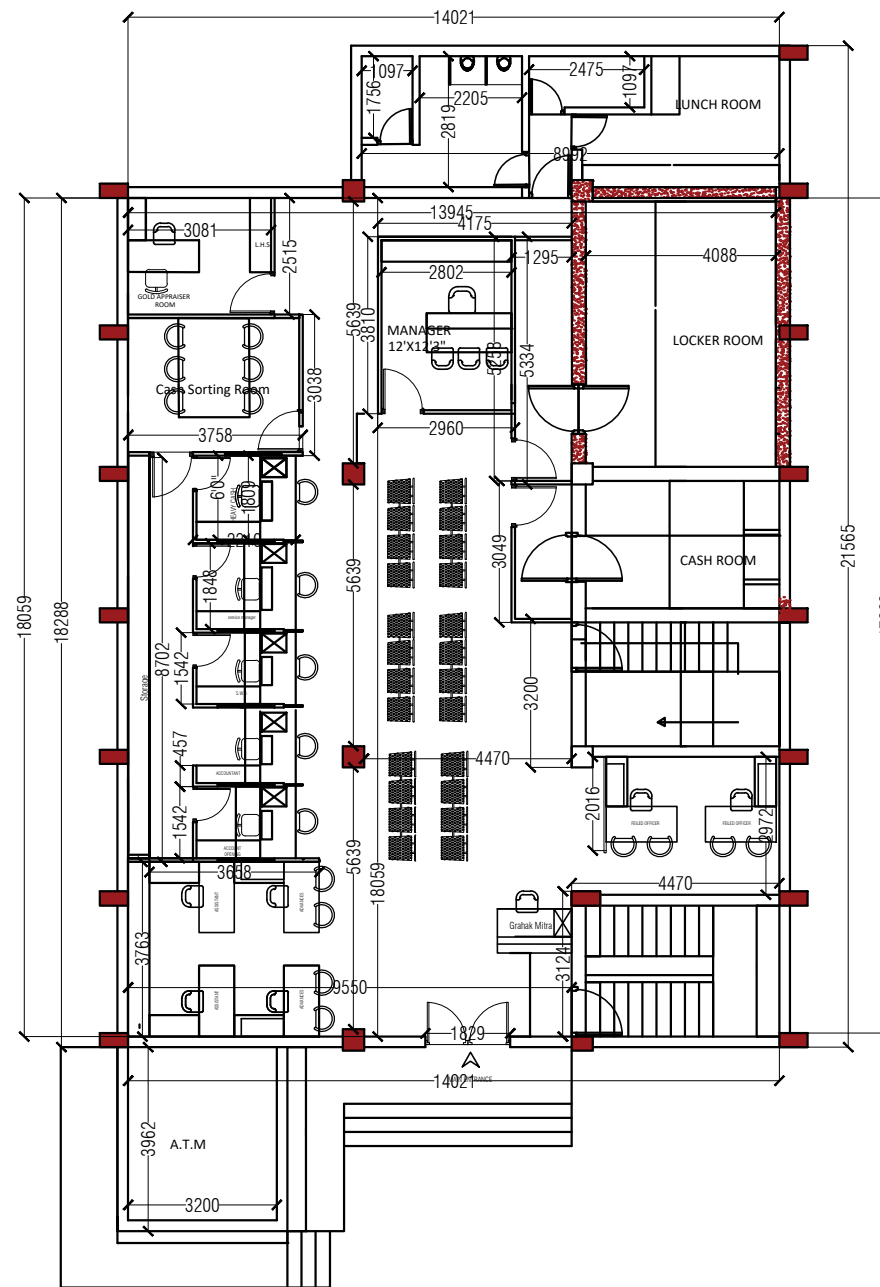

PROJECT TITLE	DATE: 02/12/24	ARCHITECTS: KULKARNI ASSOCIATES	
PROPOSED INTERIOR LAYOUT FOR STATE BANK OF INDIA, SIRA BRANCH	REVISIONS: GROUND FLOOR PLAN TITLE: PURPOSE FOR APPROVAL	Consulting Architects, Engineers, Project Management, Consultants, Interiors Designers & Regd. Valuers NO. 202, SURYAPRISHTA BLDG, RAJCHAVANAHALLI, Bangalore-51 Tel: 28580011 Fax: 28580001 Email: G. Kulkarni Associates@gmail.com SCALE: NTS DATE: 29/11/2025	
DRAWN: VIDYA	CHECKED: Ar. Anil Kulkarni	DWG NO:	
DISK: SBI/001			