


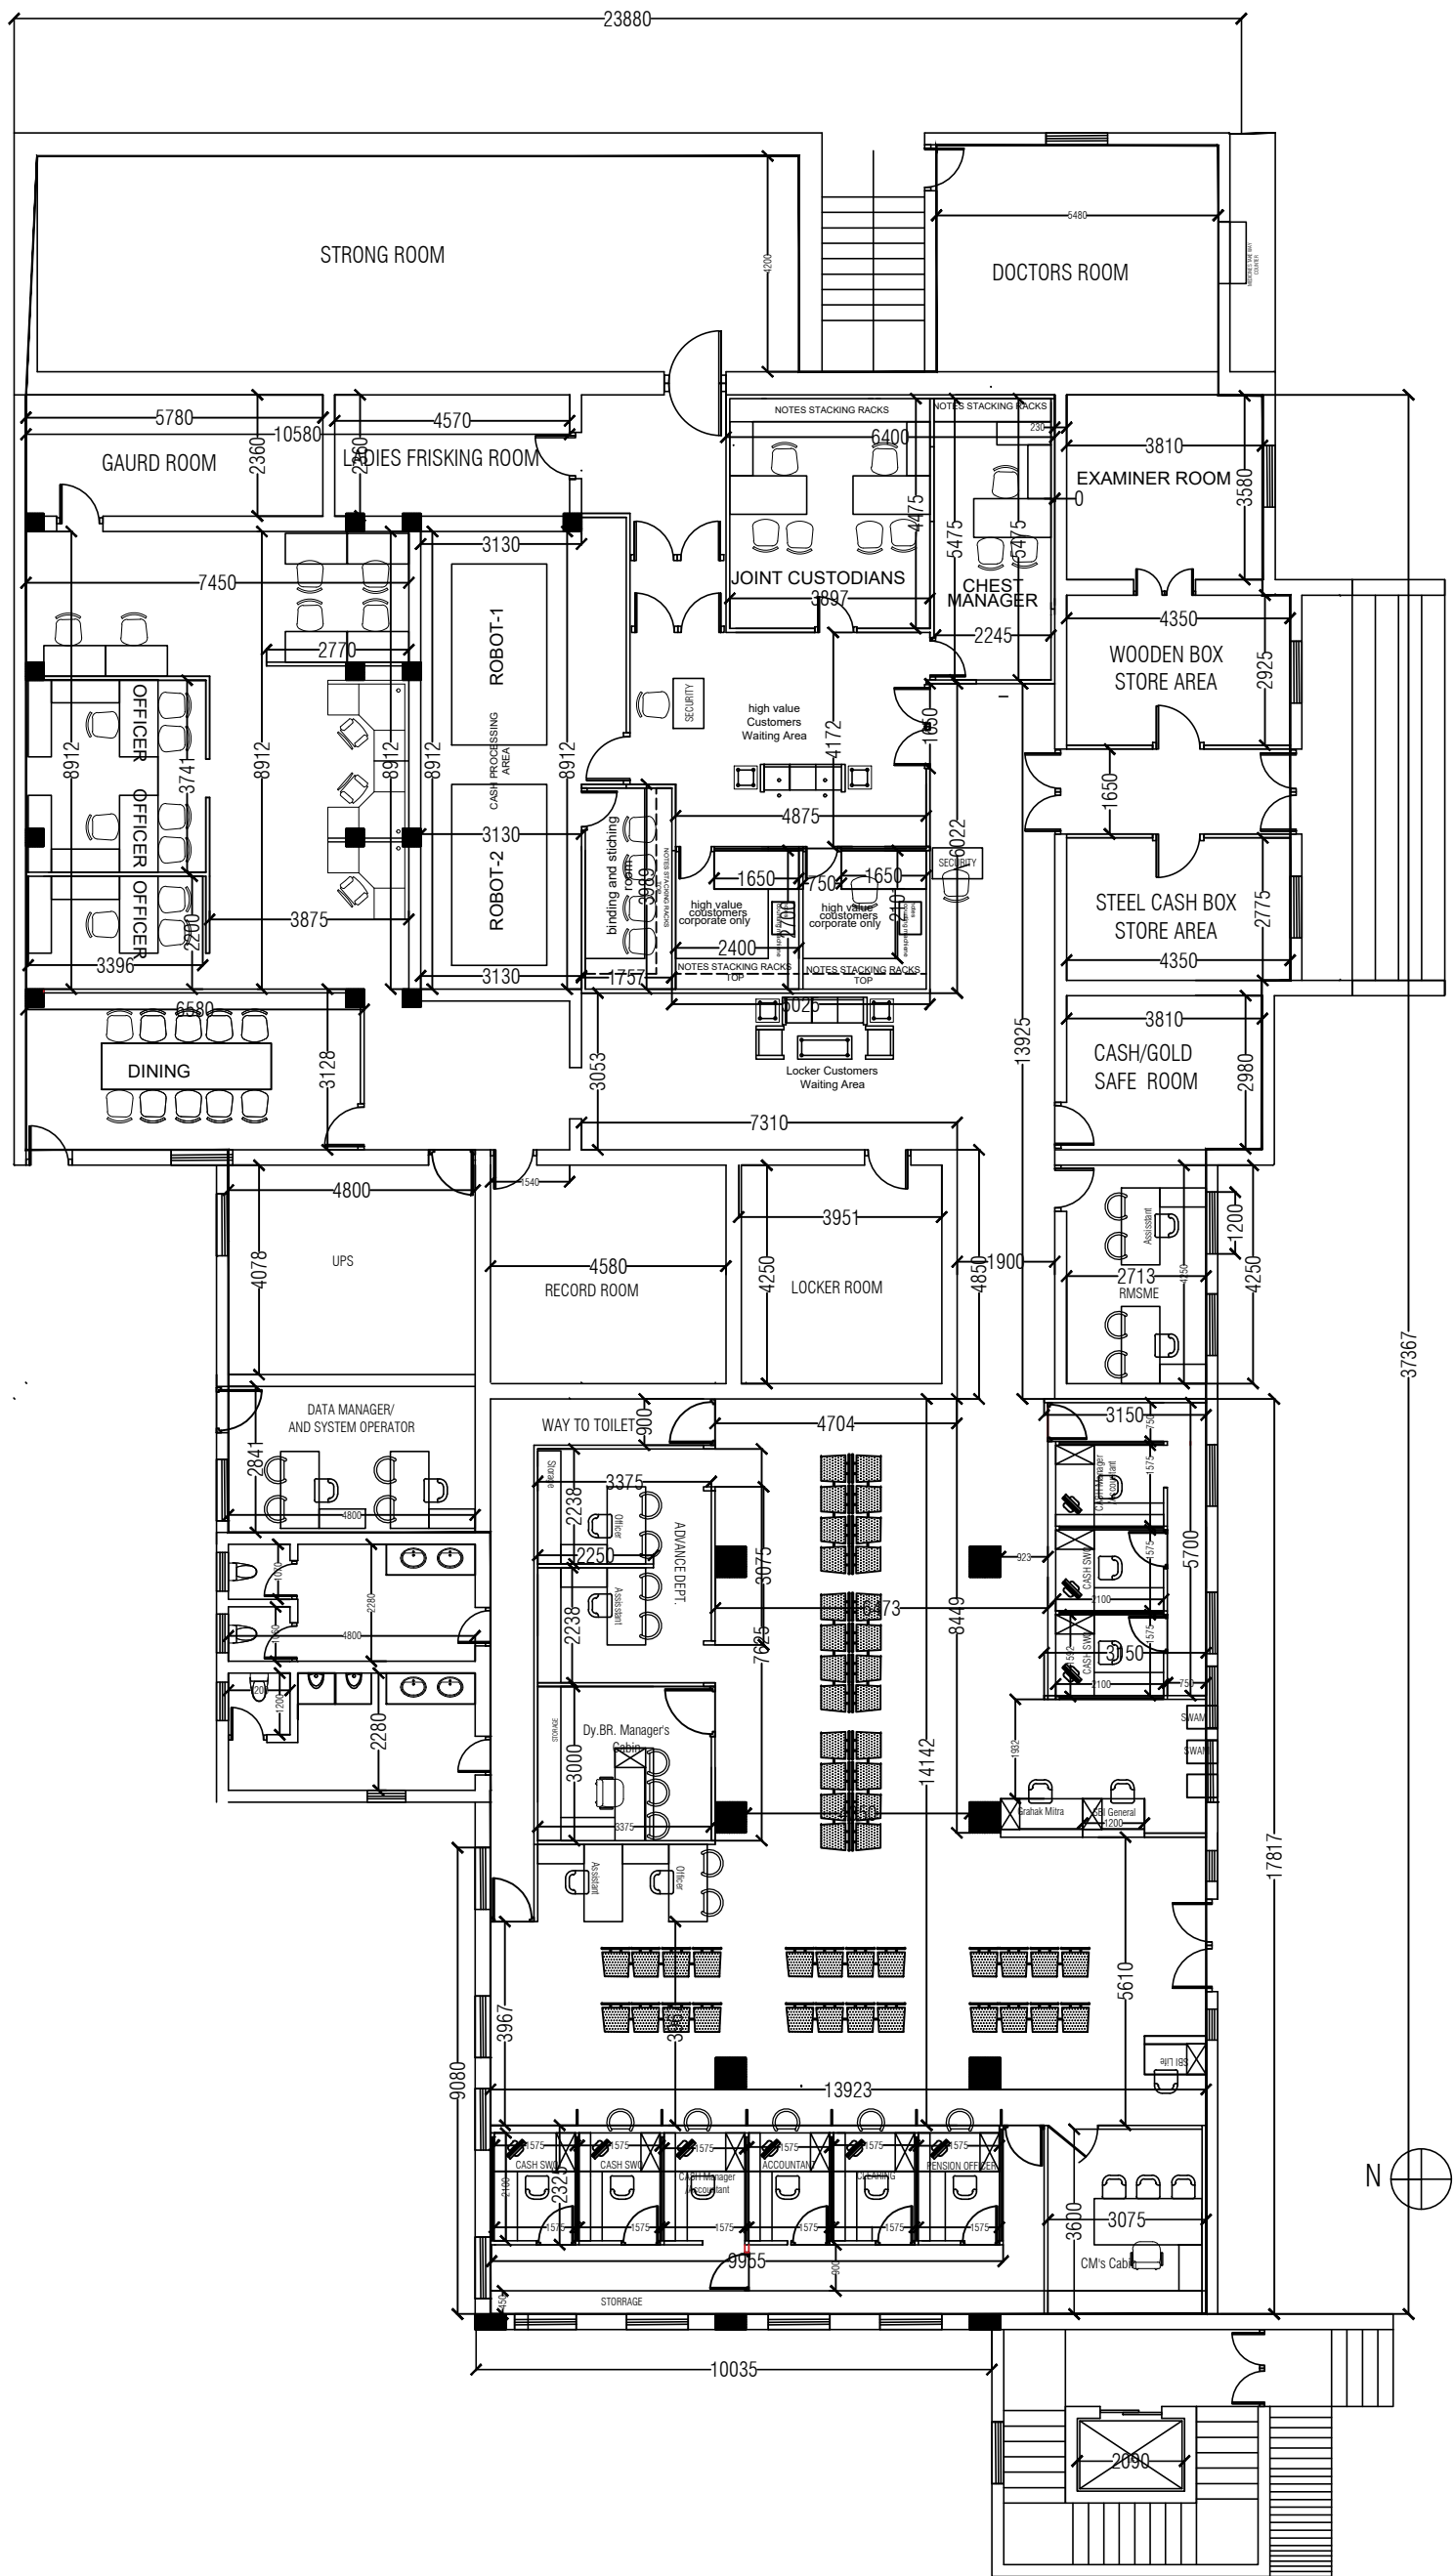

Carpet Area =

PROPOSED LAYOUT FOR STATE BANK OF INDIA RBO AT TUMKUR

DWG: GROUND FLOOR PLAN	
Date : 08/06/2025 R4	Designed by: AMRUTA
Scale : NTS	Checked by: Ar. Anil
Rev Date: R5 20-06-2025	DWG No.:SBI-TUM-A-1.0



KULKARNI ASSOCIATES
Consulting Architects, Engineers, Project Management Consultants Interior
Designers & Regd. valuers
No.15, 15th Cross, above SBI NRI Branch, 4th floor, JP Nagar 6th phase,
Bangalore - 78.
Phone: 080-26540042.
Email Id : kulkarni.associates@yahoo.co.in