


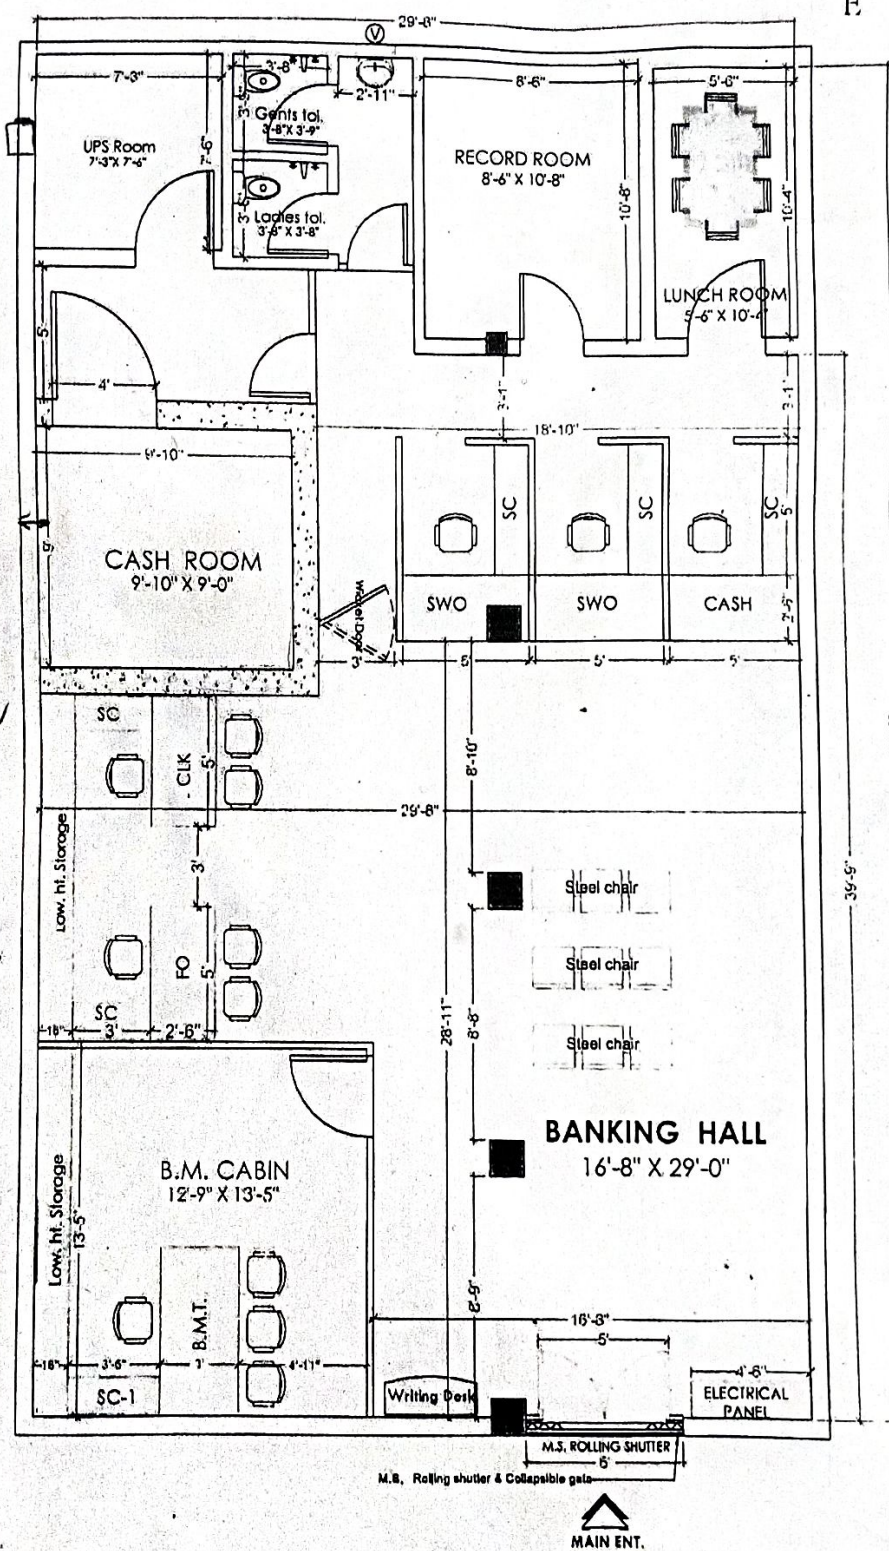

Alternative - 2

GROUND FLOOR PLAN

INTERIOR LAYOUT PLAN

MINU & SHARAT ASSOCIATES ARCHITECTS, ENGINEERS, PLANNERS, INTERIOR DESIGNERS E-8/19, DOORNOCHAS NAGAR, GULMORA COLONY, BANGALORE KALYA, BANGALORE - 462 039 PHONE NOS. : (0755) 4273 806 MOB. 9755945277			
JOB NO. /REV./DATE-27 2016 / 11 / 16/5/2016	DRAWING NO. /J 16/5/2016	PROPOSED FURNISHING, ELECTRIFICATION, DATA CABLING & AIR CONDITIONING WORK IN PROPOSED BRANCH PREMISES OF "SBI" AT SHOBHAPUR, RBO:NARMADAPURAM, M.P	