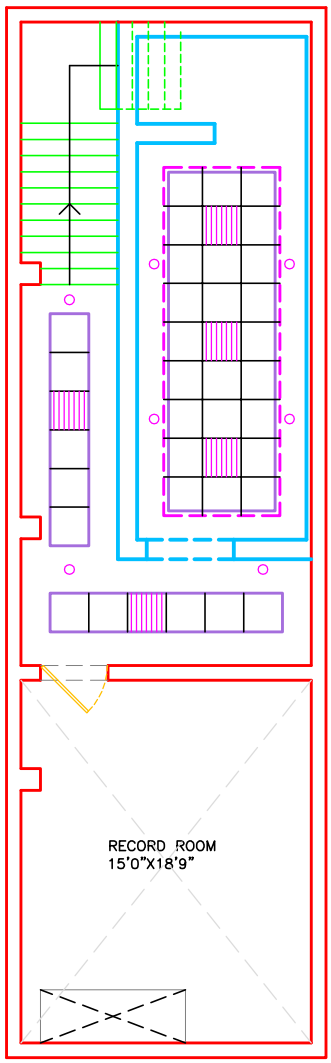

LAYOUT PLAN - B.F.

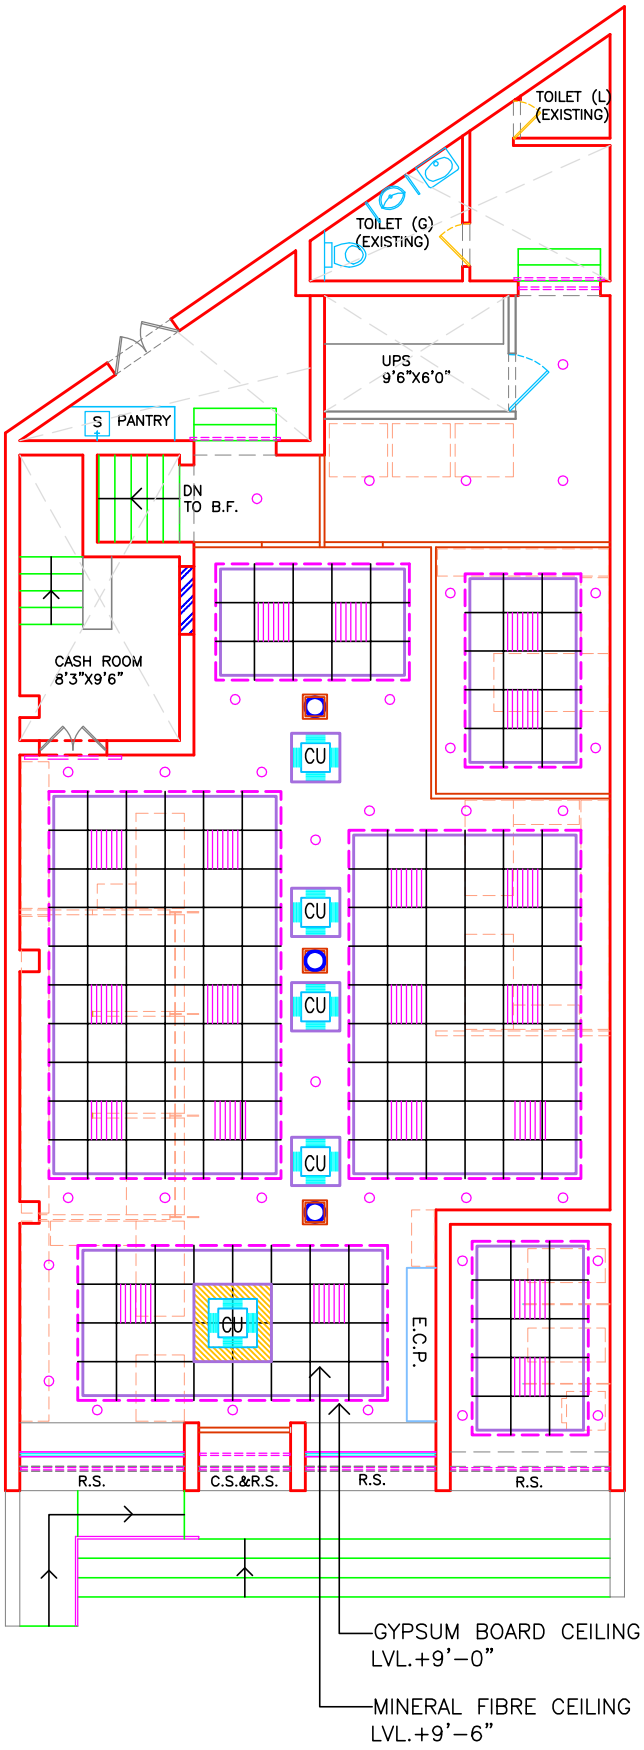

LAYOUT PLAN - G.F.

PROPOSED INTERIORS / RENOVATION OF STATE BANK OF INDIA, AT B.O. MATTAUR, SECTOR -7 MOHALI, PB.

NOTE–

1. NO CEILING/ FALSE CEILING SHALL BE PROVIDED IN TOILETS, PANTRY, SAFE ROOM, UPS ROOM, RECORD ROOM, CURRENCY CHEST & STATIONERY ROOM SHOULD BE AS PER DRG.

2. CEILING/ FALSE CEILING SHALL BE PROVIDED IN BANKING HALL OR PUBLIC AREA ONLY.

3. MINERAL FIBRE CEILING– SHOULD BE PROVIDED WHERE EVER SPECIFIED.

4. PARTITION / FURNITURE LAYOUT BELOW

5. CLEAR HEIGHT AS PER SITE FROM FINISH FLOOR TO BOTTOM OF SLAB

7. ROUND LIGHT–15W/5W

8. SQUARE LIGHT– 600MM X 600MM

9. AIRCONDITIONED (C.U.)

10. GRID TILE – 600MM X600MM X16 MM PRIMA SAND SUPREME, RH 99.

REV.	DESCRIPTION	DATE

TITLE: REFLECTED CEILING PLAN & CEILING & GENERAL LIGHTING

SCALE	1"=8'-0"
DATE	03/03/25
JOB NO.	SBI-S70M/01
DRG. NO.	WD-03

CREATIVE CONCEPTS
ARCHITECTS,PLANNERS,INT.DESIGNERS
BOOTH NO-32, SECTOR – 25
PANCHKULA – 134116.
PH. 09815788192 (M)