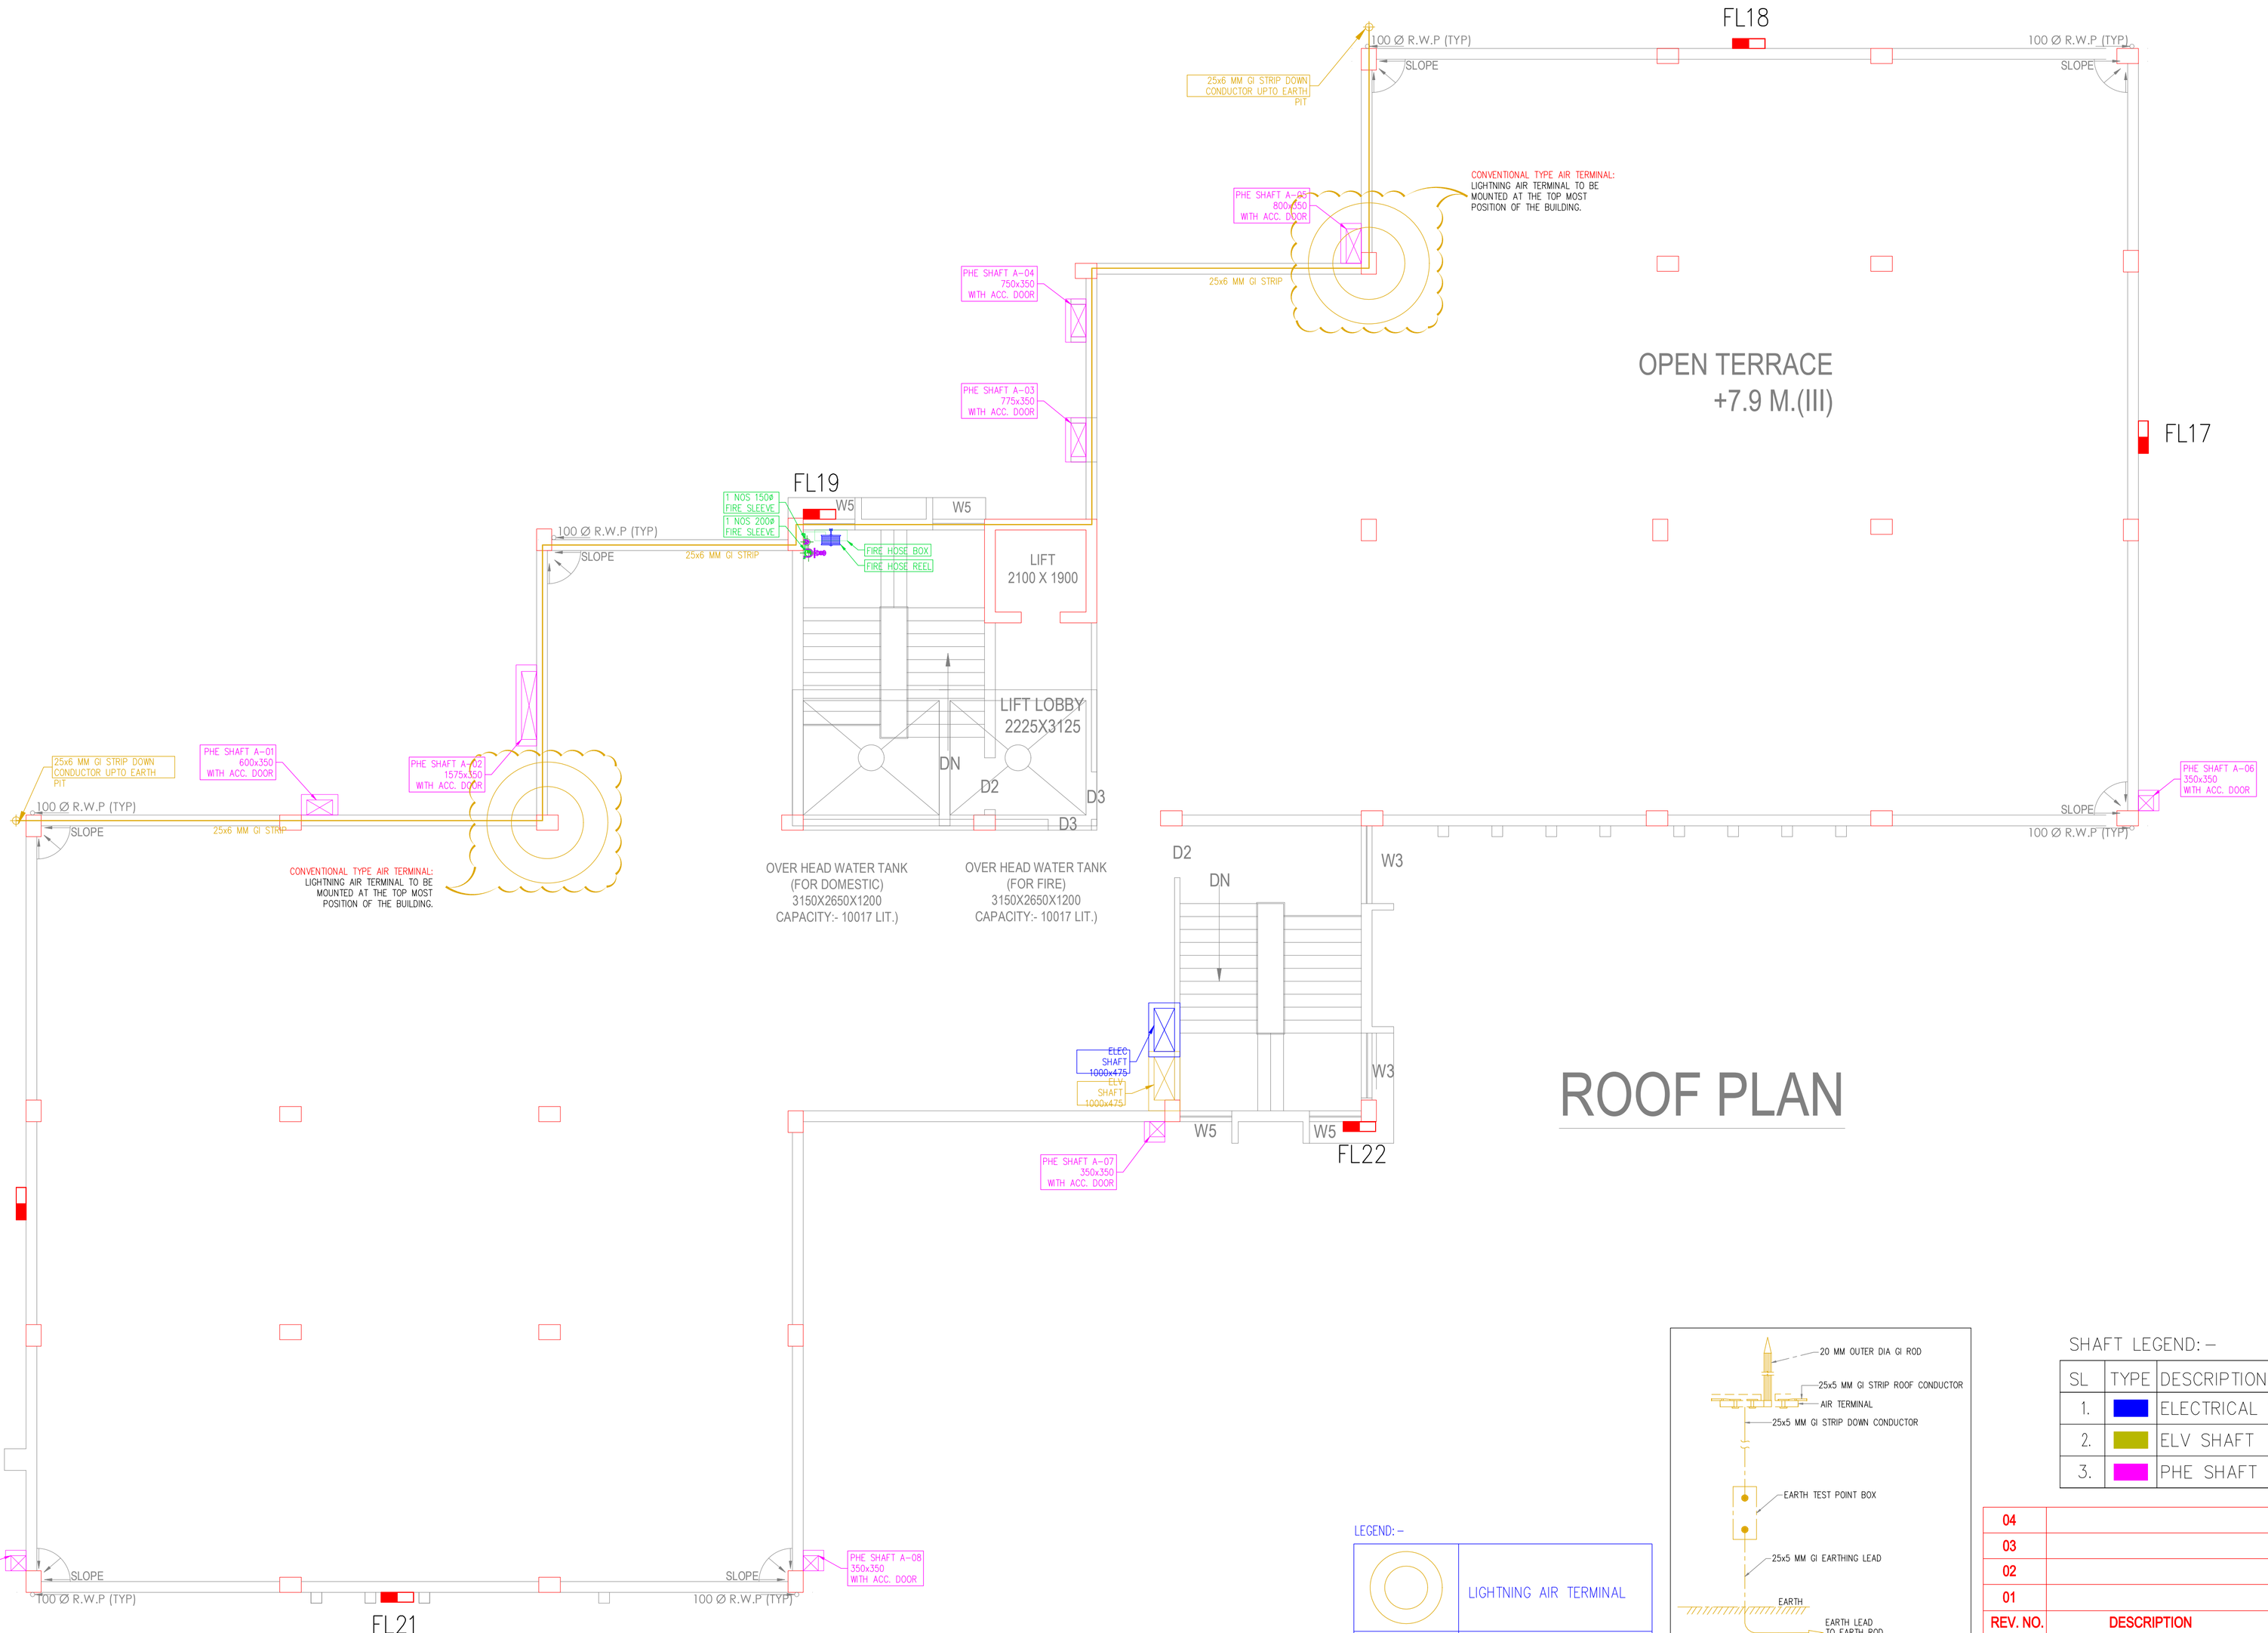

ROOF PLAN

LEGEND: –

	LIGHTNING AIR TERMINAL
	25X6 MM GI STRIP

TYPICAL DETAIL FOR AIR TERMINAL TO EARTH PIT CONNECTION
SCALE: NTS

SHAFT LEGEND: –

SL	TYPE	DESCRIPTION
1.		ELECTRICAL SHAFT
2.		ELV SHAFT
3.		PHE SHAFT

REV. NO.	DESCRIPTION	DATE
04		
03		
02		
01		

REVISIONS

DATE	31.08.2025
DRAWN	RD/SR
CHECKED	SD
APPRD.	JD
JOB NO	468
SCALE	1:75
STATUS	DESIGN

DRAWING TITLE: ELECTRICAL SCHEMATIC LAYOUT FOR ROOF PLAN (BLOCK-A)

Drawing No. SAN /468/ELE-SCH-06

REV.	SHEET NO.	SHEET SIZE
R0	1/1	A1

ARCHITECT:
MISHRA & MISHRA CONSULTANCY SERVICES PVT. LTD.
FD-396, SECTOR - III, SALT LAKE CITY, KOLKATA-700106
PH: 4004 5307, email : umes_mmcs_2006@yahoo.co.in
website : www.mmcsdesign.co

PROJECT :
PROPOSED TWO STORIED AO & RBO AND THREE STORIED SBILD BANK'S BUILDING OF STATE BANK OF INDIA AT MAHATMA GANDHI AVENUE, KHATIAN NO-441, L.R PLOT NO-18(P), C.S PLOT NO:-272(P), 340(P), 341(P), 342(P), 343, 344, 345(P), 346, 347, 348, 349, 350(P), 352, 353(P), 354(P), 355(P), 356(P), 357(P), 501(P), OF MOUZA -FARIDPUR, P.S -DURGAPUR, J.L NO-74, DIST-PASCHIM BARDHAMAN, WEST BENGAL, PIN-713216.

CLIENT : STATE BANK OF INDIA