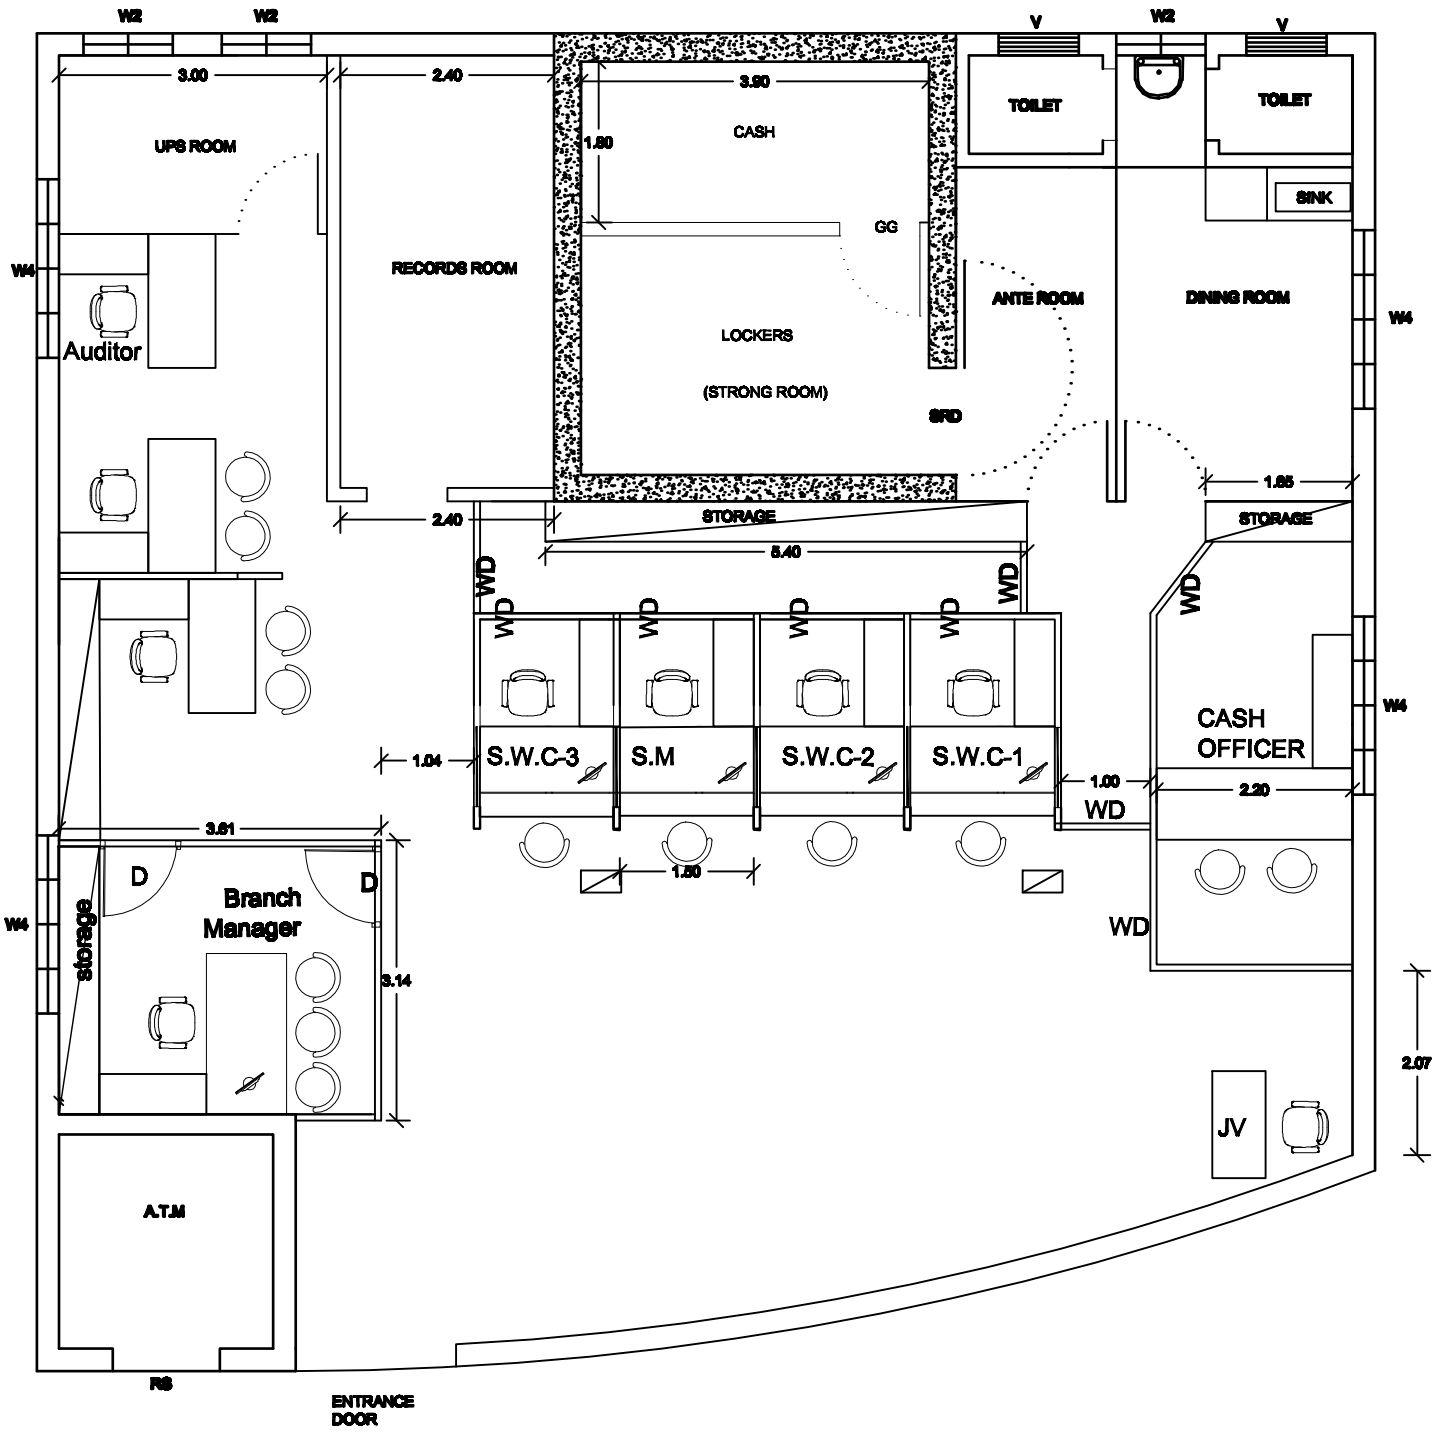

SBI VELLAYANI - RENOVATION -GROUND FLOOR PLAN

DWG NO.1 DT. 1.01.26 -CARPET AREA: 2696Sft

MANAGER(CIVIL), AO TVM.

MANAGER(HR), RBO-II TVM.

MANAGER(HR), RBO-II TVM.

CHIEF MANAGER (OPERATIONS), RBO-II TVM.

REGIONAL MANAGER, RBO-II TVM.