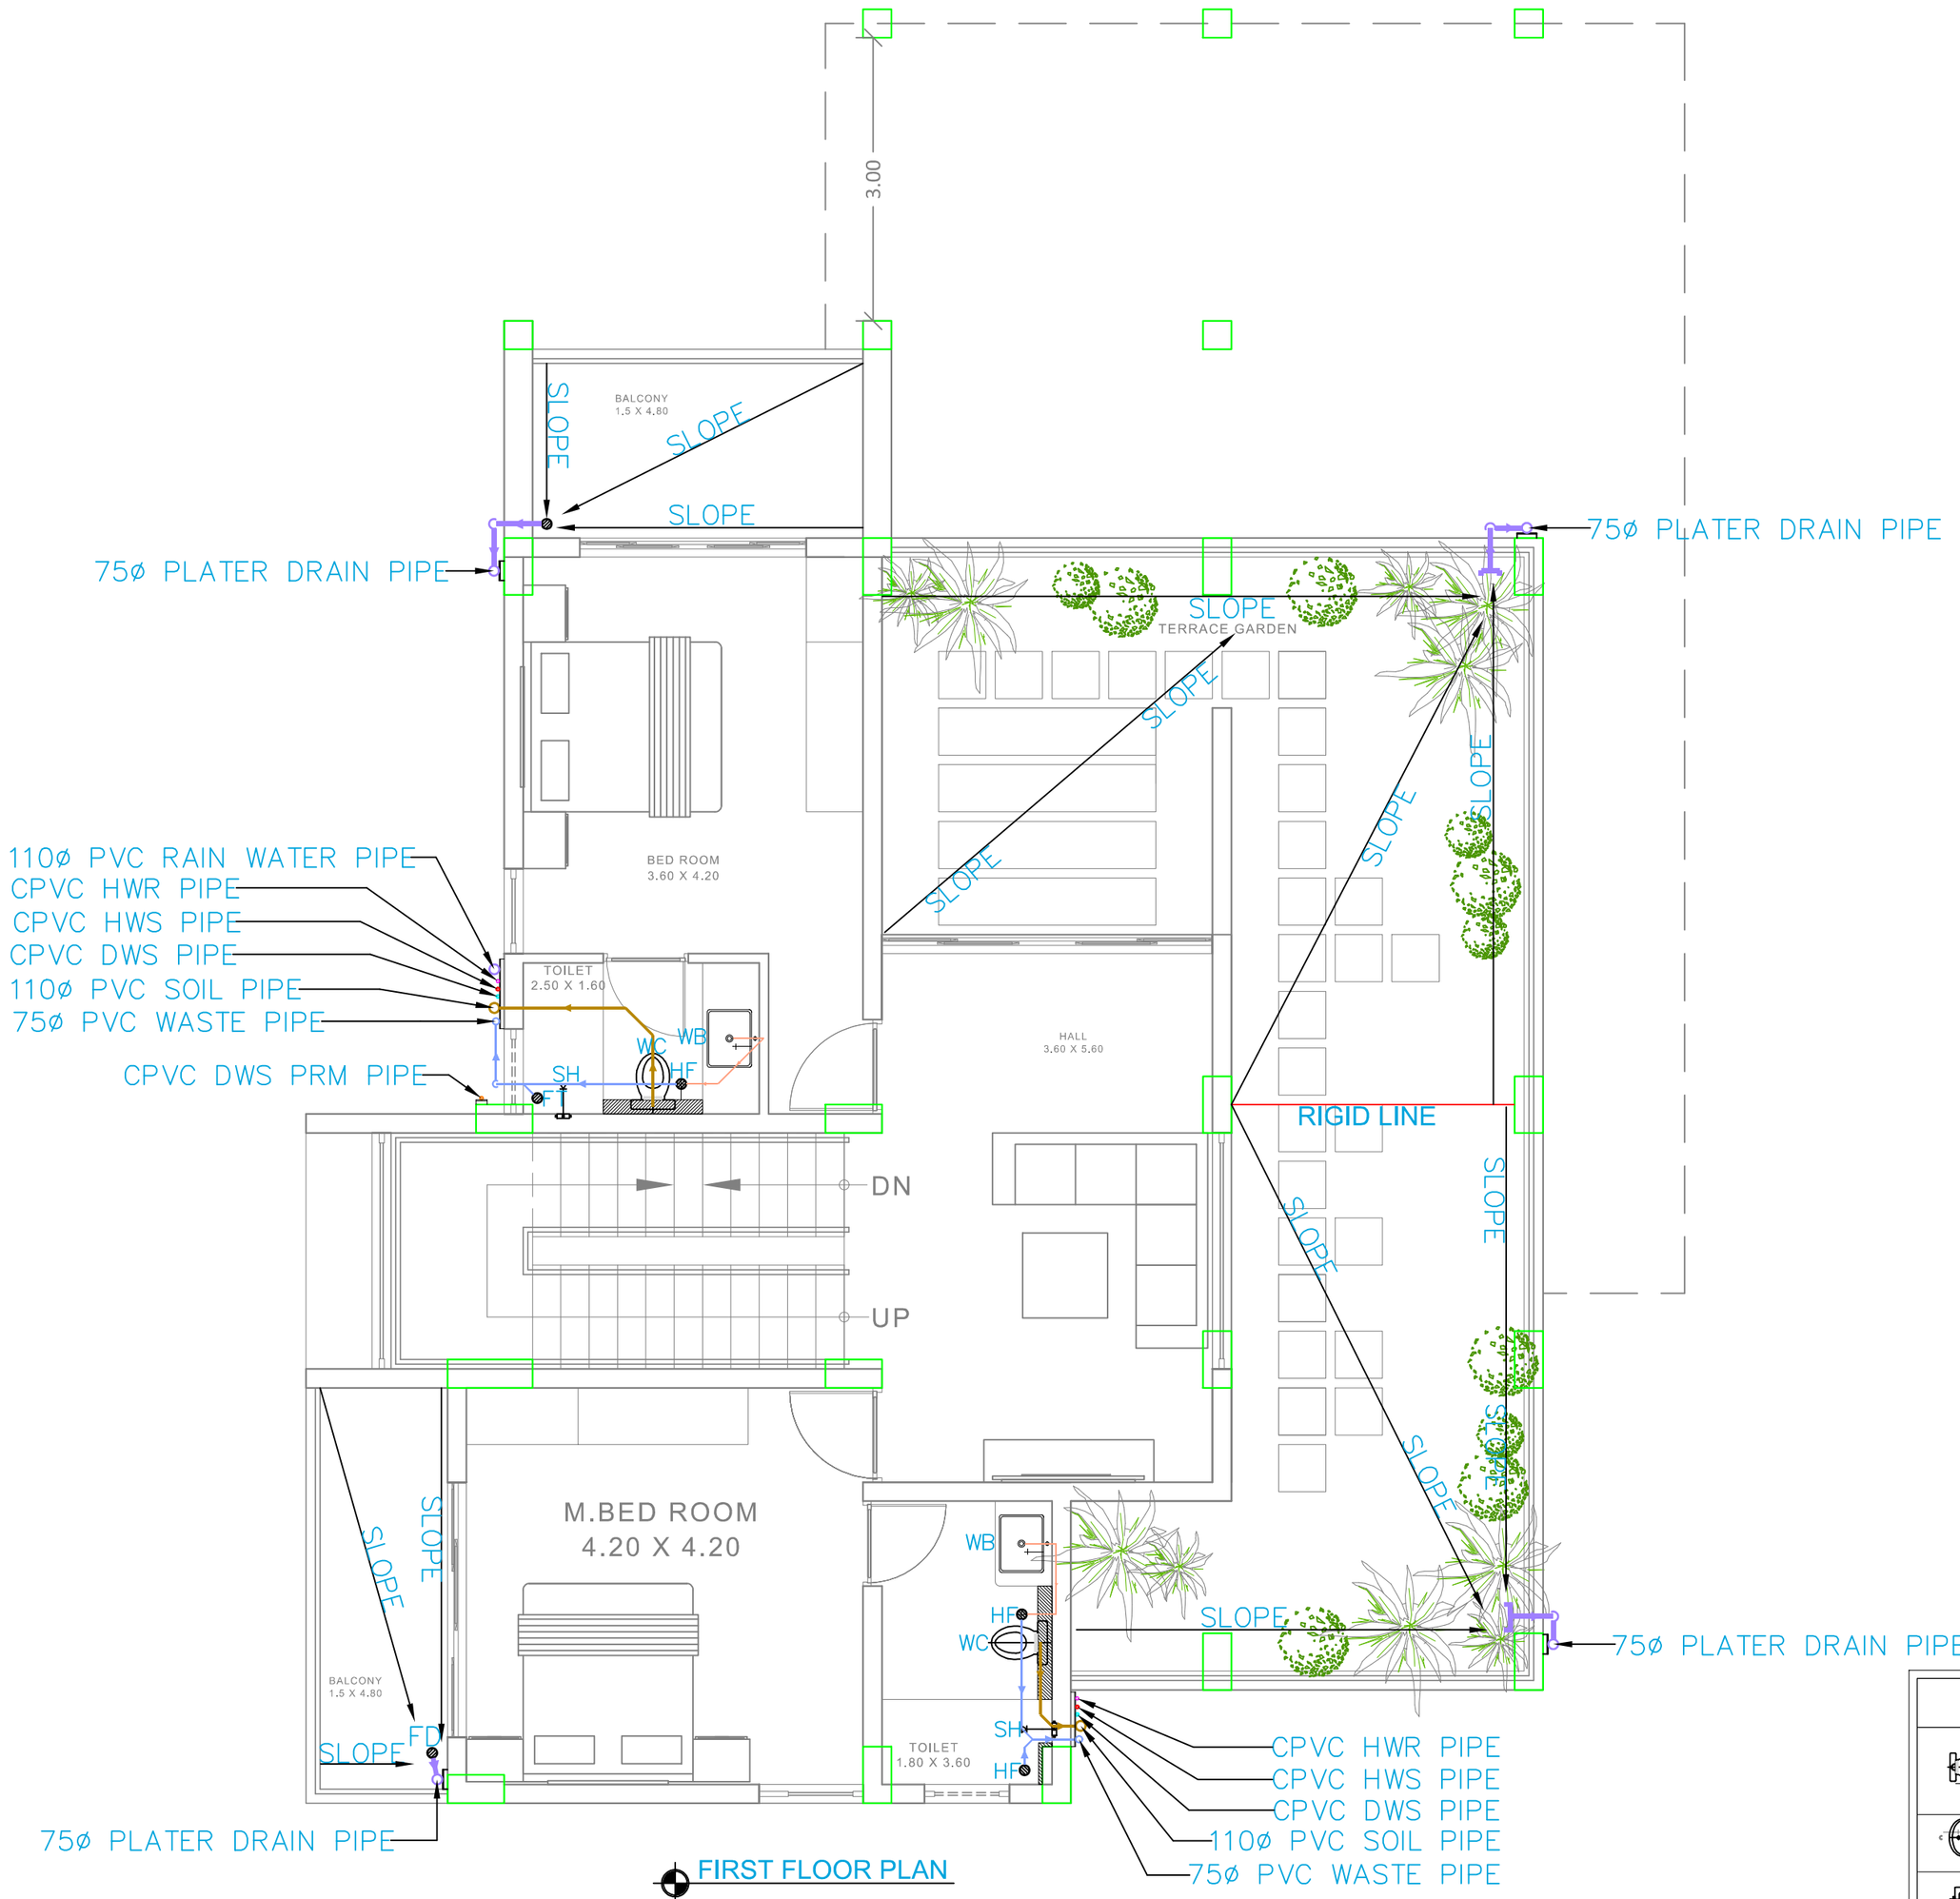

FIRST FLOOR PLAN

GENERAL NOTES

1. ALL DIMENSIONS ARE IN METER AND ARE FINISHED DIMENSIONS UNLESS OTHERWISE SPECIFIED.
2. DO NOT SCALE THE DRAWINGS.ONLY WRITTEN DIMENSIONS SHALL BE FOLLOWED ANY DISCREPANCIES NOTED SHALL BE BROUGHT TO THE NOTICE OF THE CONSULTANT PRIOR TO EXECUTION.
3. THIS DRAWING SHOULD BE READ IN CONJUNCTION WITH OTHER RELEVANT FLOOR PLAN DRAWINGS.

LEGEND

	WC	WATER CLOSET WALL MOUNTED WITH CONCEALED FLUSH TANK
	WB	WASH BASIN
	UR	URINAL
	FT	FLOOR TRAP (110ø x 75ø OUTLET)
	SP	SOIL PVC PIPE 110ø/160ø
	WP	WASTE PVC PIPE 75ø
	RWP	RAIN WATER PVC PIPE 110ø/160ø
	T/HF	TAP / HEALTH FAUCET FOR WC
	CWS	COLD WATER SUPPLY PIPE
	FWS	FLUSH WATER SUPPLY PIPE

SCHEME DRAWING

NO	DATE	PRINTS ISSUED TO	BY

DEVELOPER :

ARCHITECTS :

KAREKAR AND ASSOCIATES
ARCHITECTS, INTERIOR DESIGNERS, AND STRUCTURAL ENGINEERING CONSULTANTS
282, KAREKARS, GROUND FLOOR,
14TH CROSS, HIG DOLLARS COLONY,
RMV SECOND STAGE, BANGALORE – 560094

PHE & FIRE CONSULTANTS :

SR Consultancy
NO 62,Ground Floor,Brundavananagara,
Near B B M P Ward No 40 Office
Kariobanahalli, Nagasandra
Bengaluru, Karnataka –560073
E–mail: design@src.net.in

PLUMBING LAYOUT

PROJECT :

PROPOSED CONSTRUCTION OF BUILDINGS FOR 1) ONE DGM BUNGALOW AND 2) OFFICERS QUARTERS FOR AGMs / CMs AT GUNTUR

DRG. TITLE :

FIRST FLOOR PLAN

FILE : .....

SCALE	1:100	NORTH:	
DRAWN	A.C		
DESIGN	R.B		
CHECKED	A.K		
DATE	16.10.24	JOB NO.	REV
SHEET	A2	0	01

DRG. NO.

SRC	PL	K&A	DGMB	FF	-	02

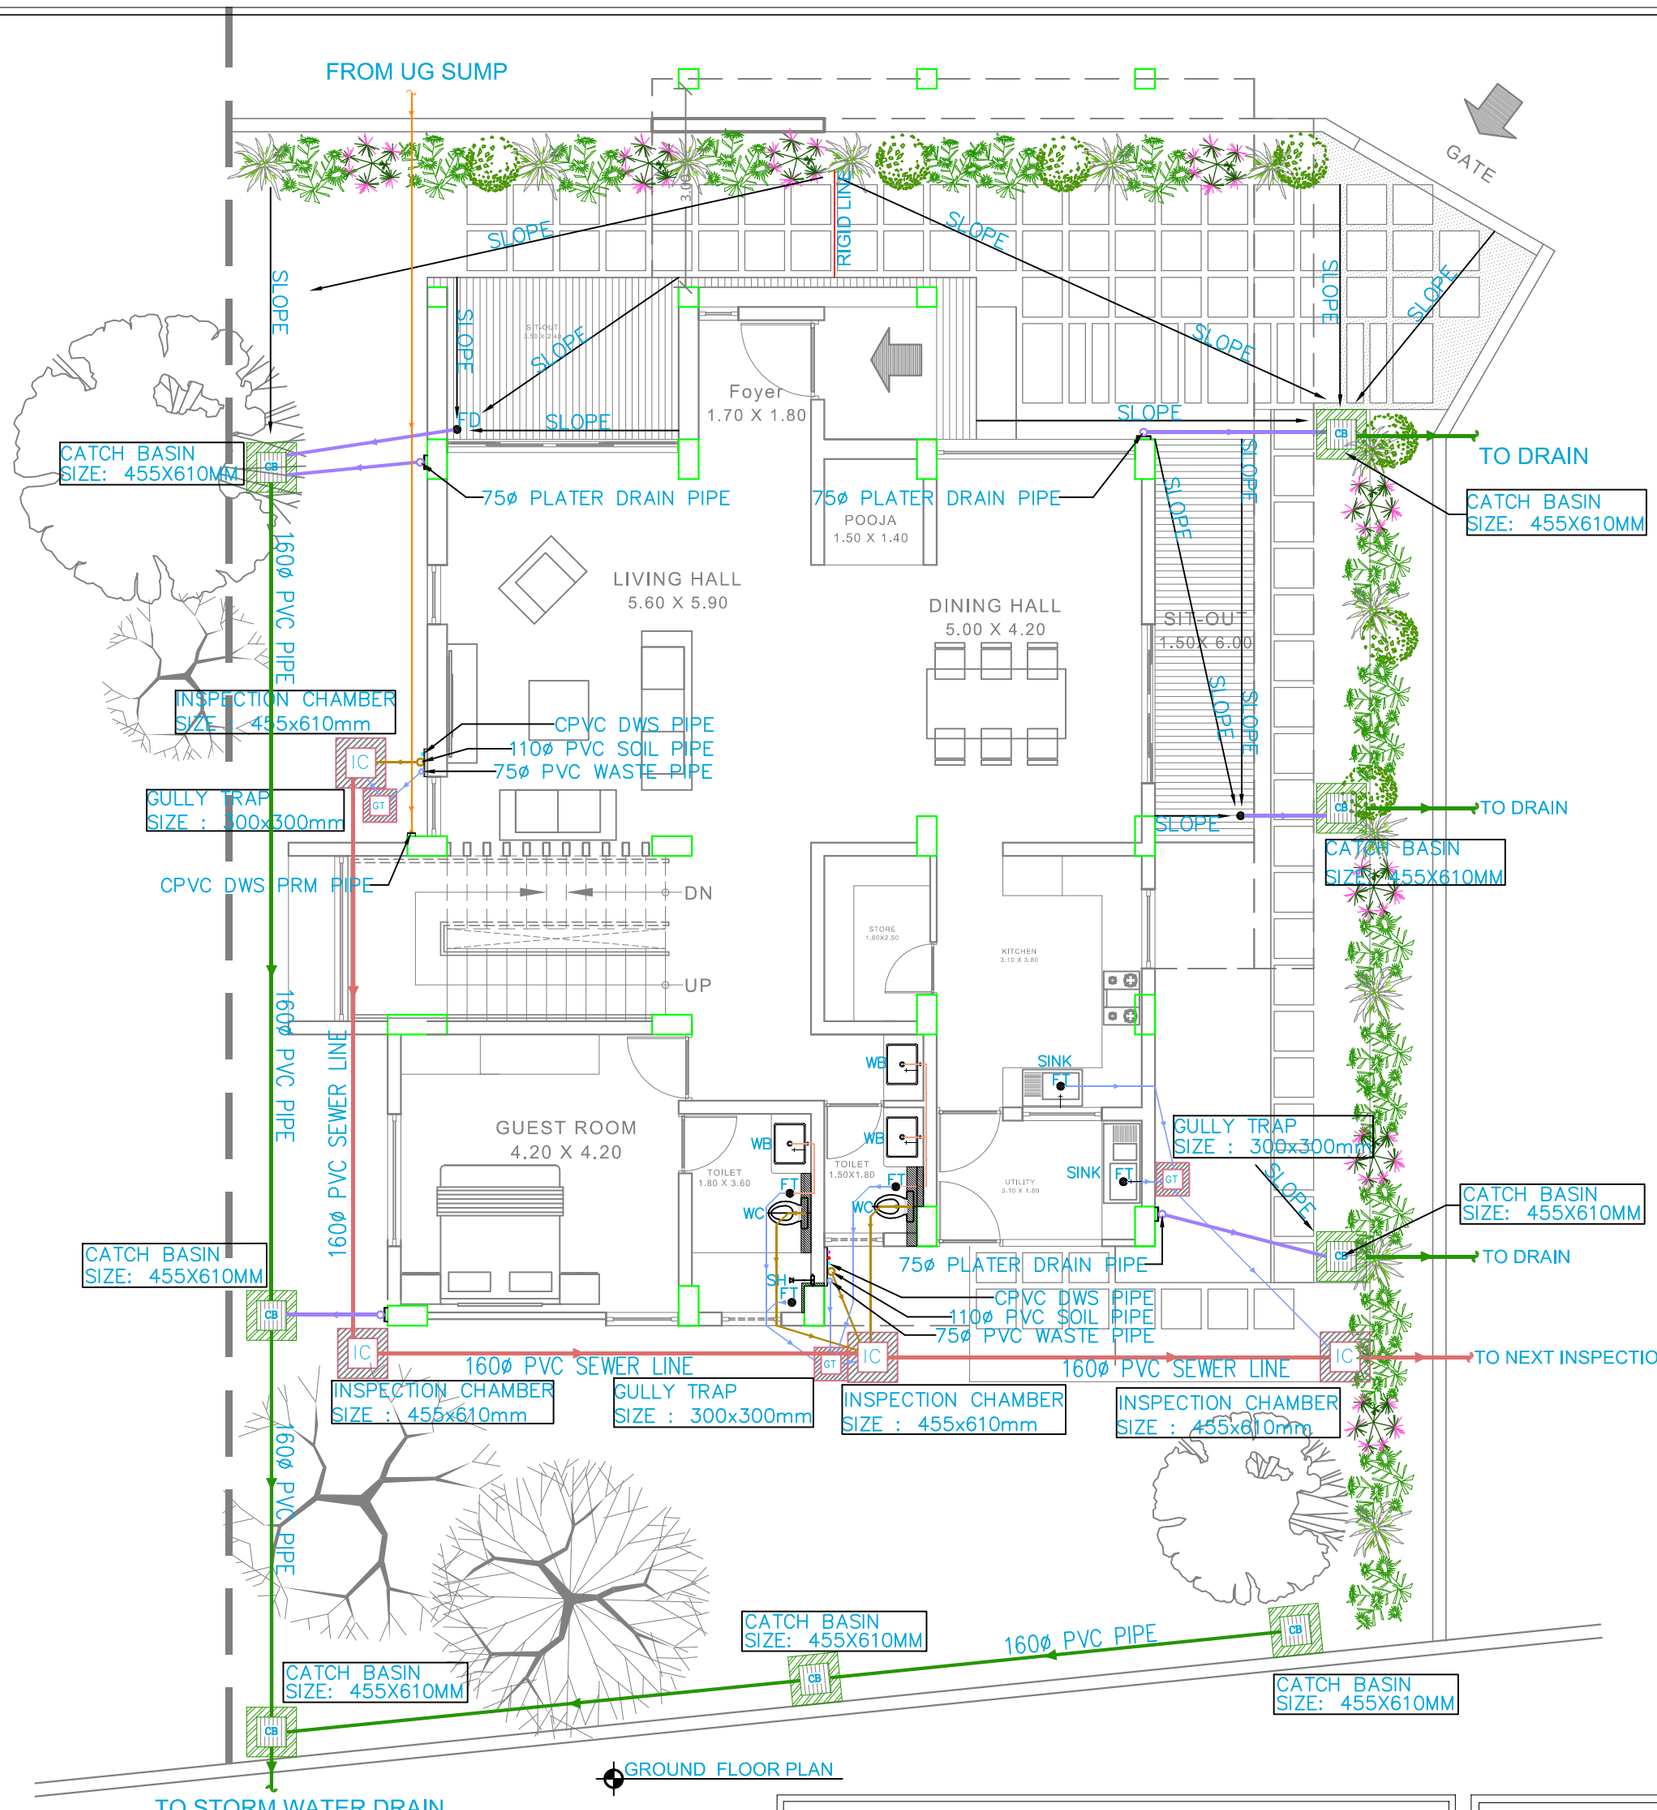

LEGEND		
	WC	WATER CLOSET WALL MOUNTED WITH CONCEALED FLUSH TANK
	WB	WASH BASIN
	UR	URINAL
	FT	FLOOR TRAP (110ø x 75ø OUTLET)
	SP	SOIL PVC PIPE 110ø/160ø
	WP	WASTE PVC PIPE 75ø
	RWP	RAIN WATER PVC PIPE 110ø/160ø
	T/HF	TAP / HEALTH FAUCET FOR WC
	DWS	DOMESTIC WATER SUPPLY
	HWS	HOT WATER SUPPLY
	HWR	HOT WATER RETURN

GENERAL NOTES

1. ALL DIMENSIONS ARE IN METER AND ARE FINISHED DIMENSIONS UNLESS OTHERWISE SPECIFIED.
2. DO NOT SCALE THE DRAWINGS.ONLY WRITTEN DIMENSIONS SHALL BE FOLLOWED ANY DISCREPANCIES NOTED SHALL BE BROUGHT TO THE NOTICE OF THE CONSULTANT PRIOR TO EXECUTION.
3. THIS DRAWING SHOULD BE READ IN CONJUNCTION WITH OTHER RELEVANT FLOOR PLAN DRAWINGS.

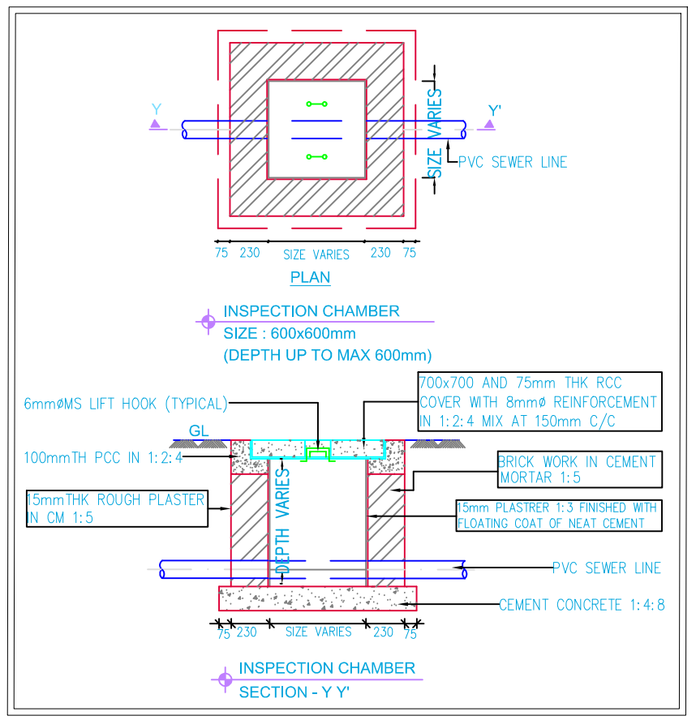

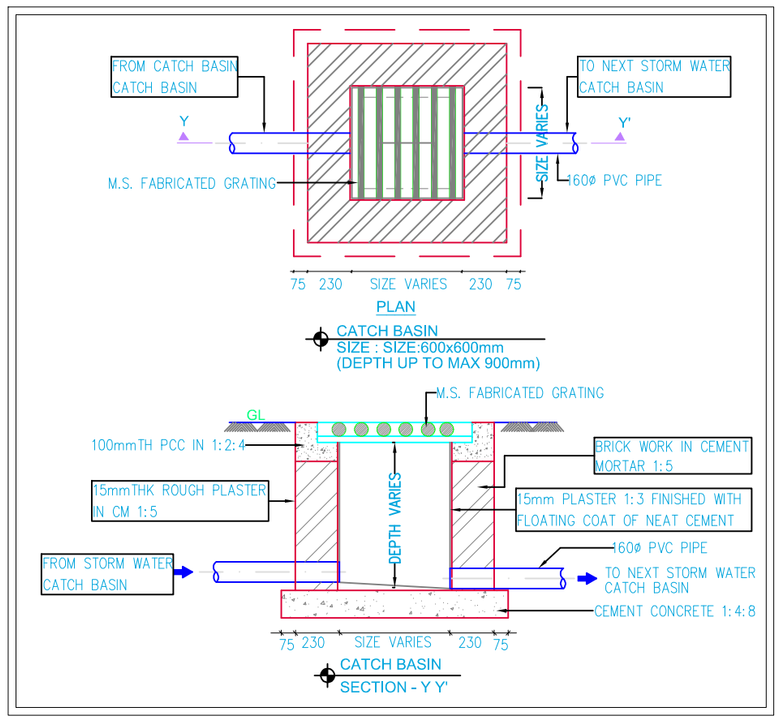

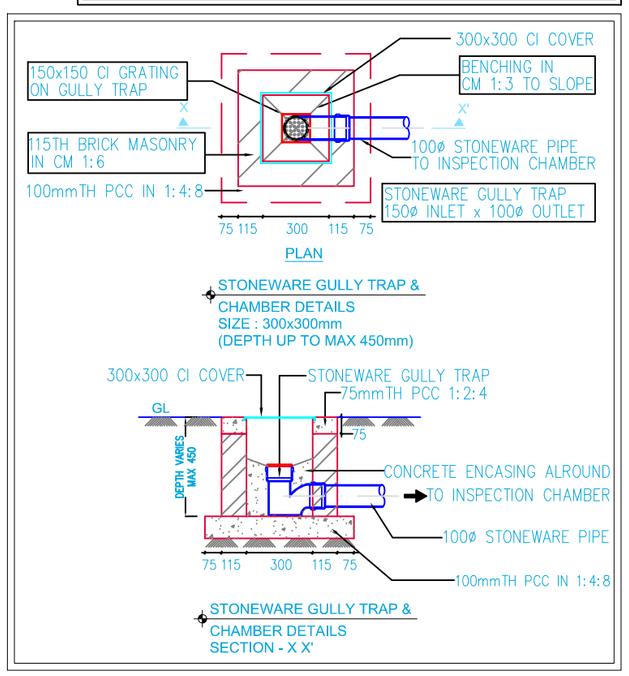

SCHEME DRAWING

NO	DATE	PRINTS ISSUED TO	BY

DEVELOPER :

ARCHITECTS :

KAREKAR AND ASSOCIATES
ARCHITECTS, INTERIOR DESIGNERS, AND STRUCTURAL ENGINEERING CONSULTANTS
282, KAREKARS, GROUND FLOOR,
14TH CROSS, HIG DOLLARS COLONY,
RMV SECOND STAGE, BANGALORE – 560094

PHE & FIRE CONSULTANTS :

SR Consultancy
E:\SRC LOGO NEW.jpg
NO 62,Ground Floor,Brundavananagara,
Near B B M P Ward No 40 Office
Kariobanahalli, Nagasandra
Bengaluru, Karnataka –560073
E–mail: design@src.net.in

PLUMBING LAYOUT

PROJECT :

PROPOSED CONSTRUCTION OF BUILDINGS FOR 1) ONE DGM BUNGALOW AND 2) OFFICERS QUARTERS FOR AGMs / CMs AT GUNTUR

DRG. TITLE :

GROUND FLOOR PLAN

FILE : .....

SCALE	1:100	NORTH:	
DRAWN	A.C		
DESIGN	R.B		
CHECKED	A.K		
DATE	16.10.24	JOB NO.	REV
SHEET	A2	0	01

DRG. NO.

SRC	PL	K&A	DGMB	GF	-	01

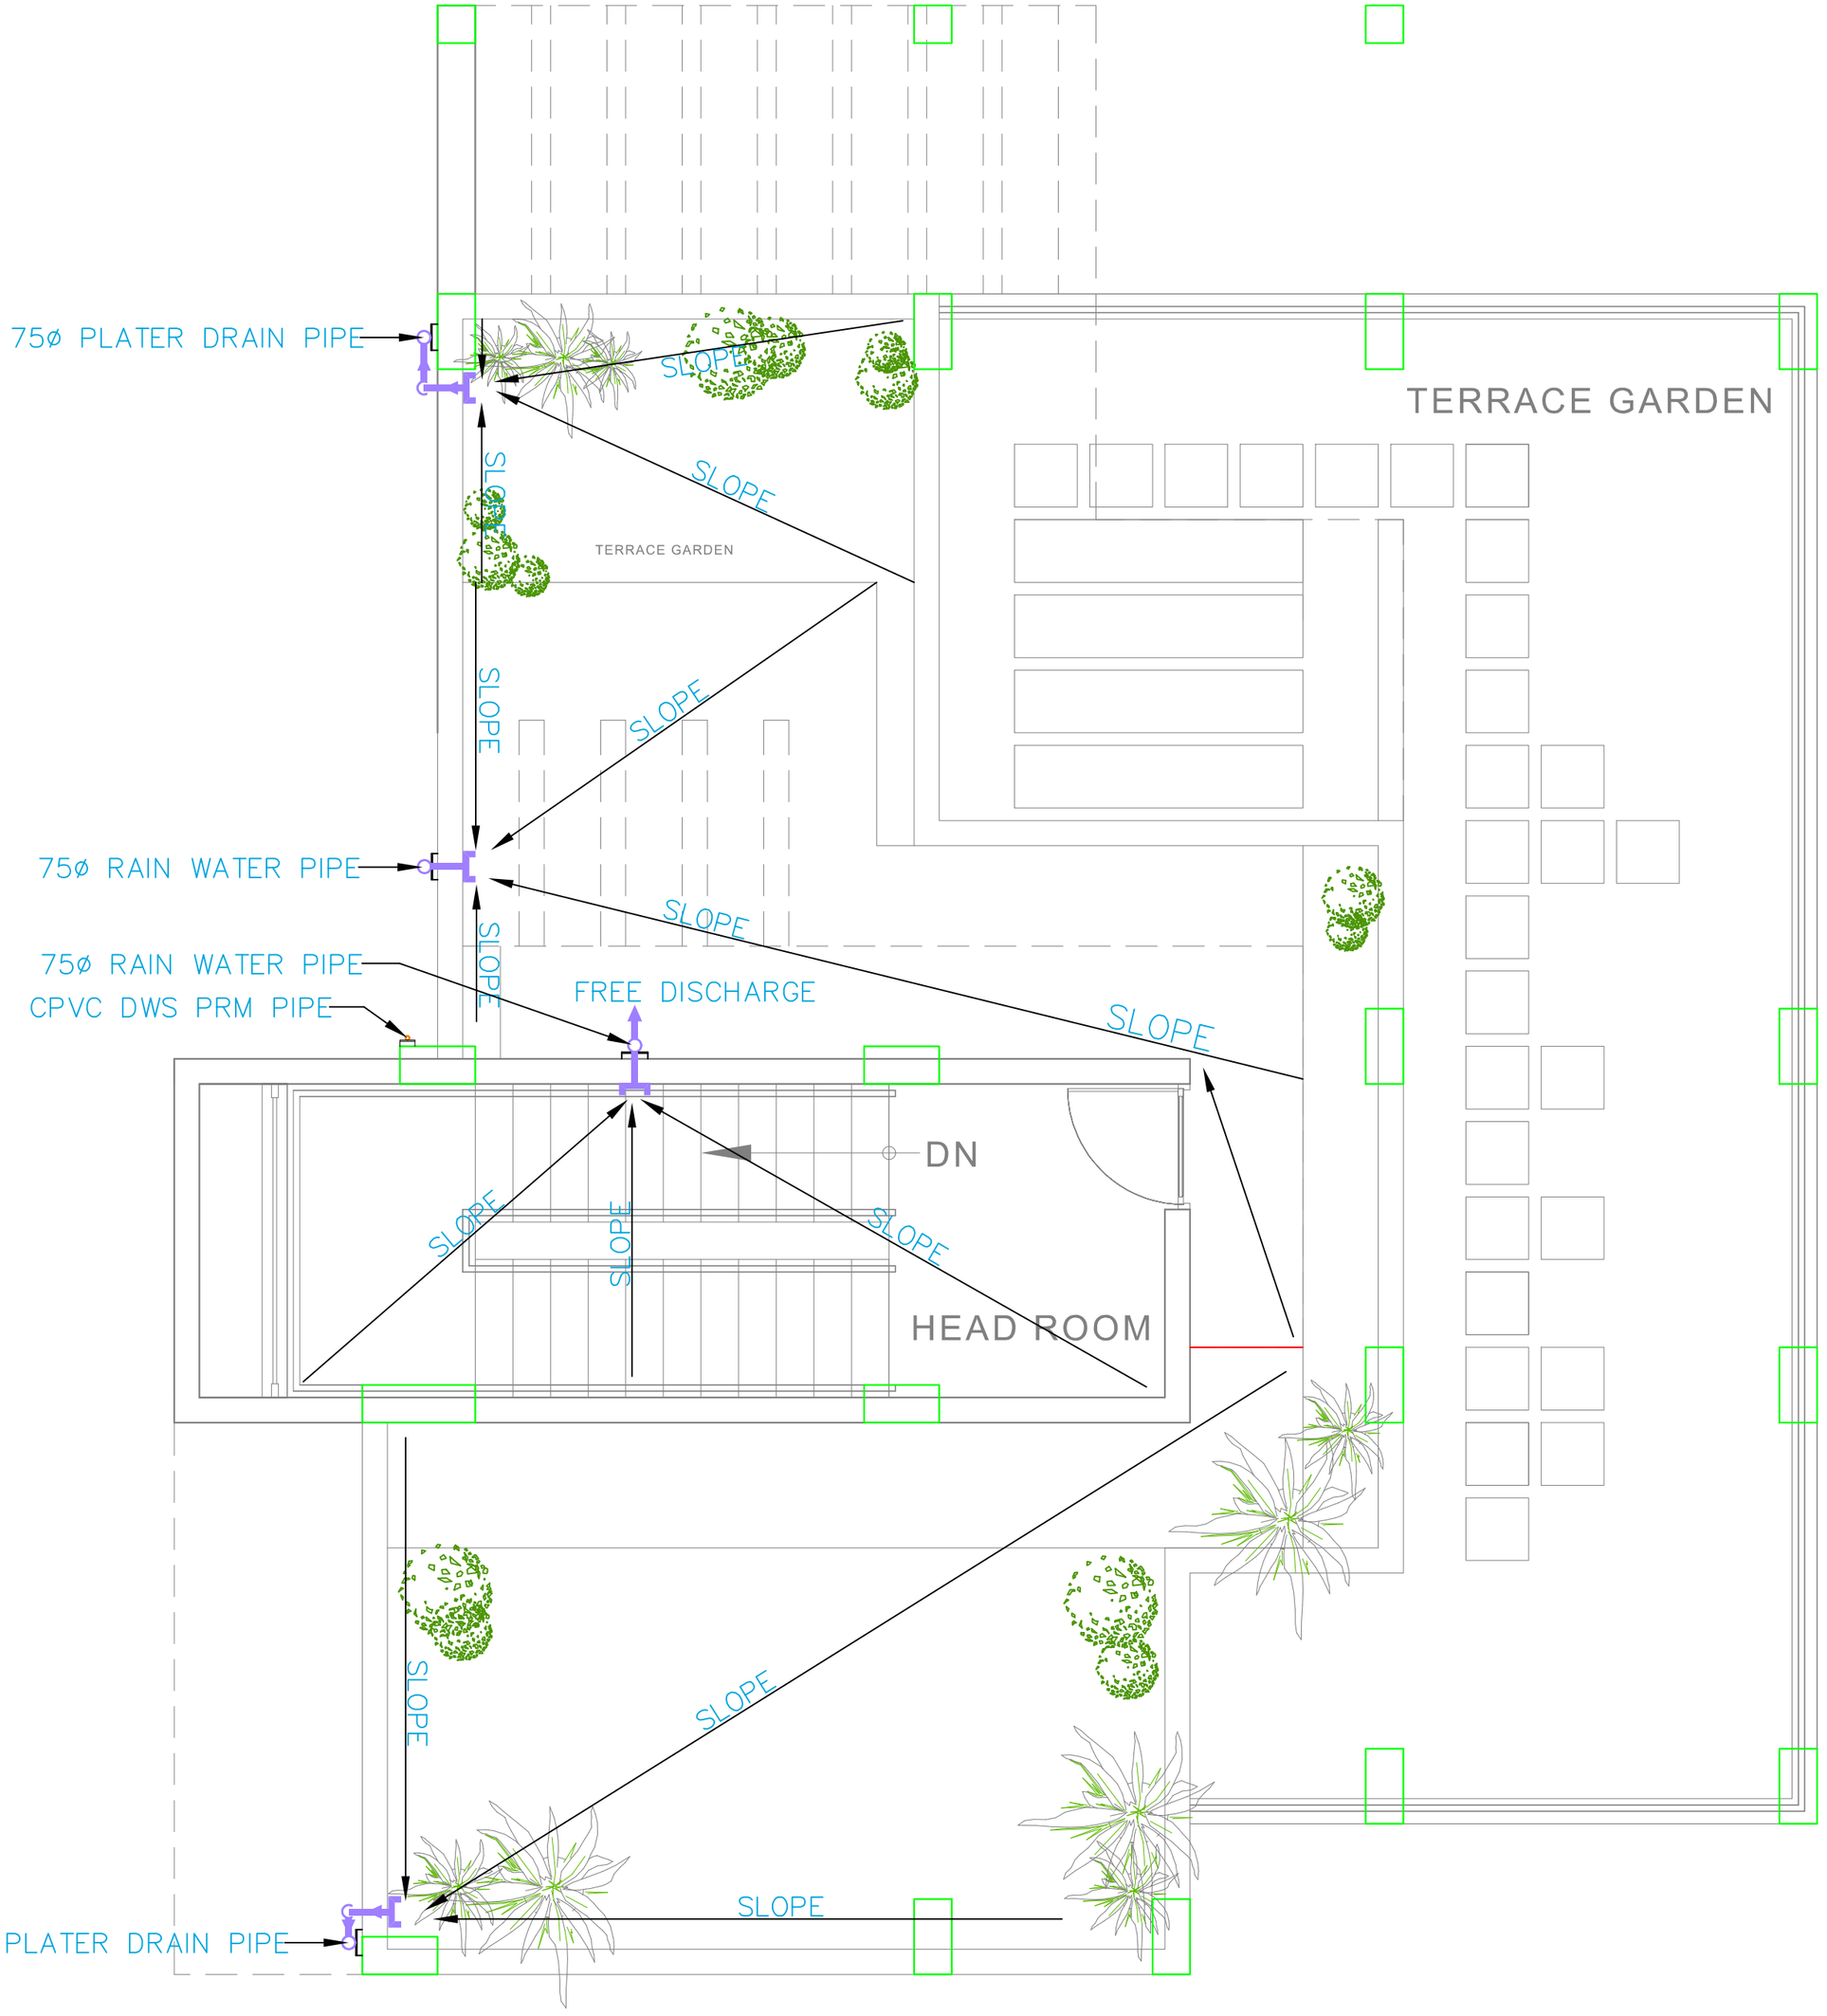

TERRACE FLOOR PLAN

GENERAL NOTES

1. ALL DIMENSIONS ARE IN METER AND ARE FINISHED DIMENSIONS UNLESS OTHERWISE SPECIFIED.
2. DO NOT SCALE THE DRAWINGS.ONLY WRITTEN DIMENSIONS SHALL BE FOLLOWED ANY DISCREPANCIES NOTED SHALL BE BROUGHT TO THE NOTICE OF THE CONSULTANT PRIOR TO EXECUTION.
3. THIS DRAWING SHOULD BE READ IN CONJUNCTION WITH OTHER RELEVANT FLOOR PLAN DRAWINGS.

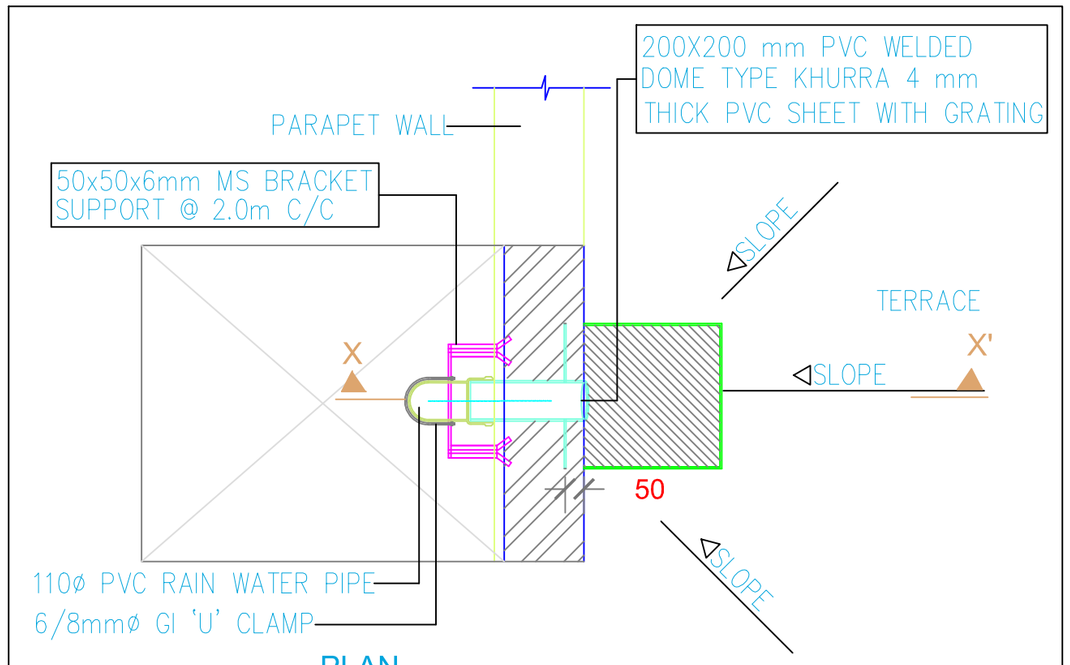

PLAN

TYPICAL KHURRA AT TERRACE FLOOR LVL.
SIZE :200x200mm

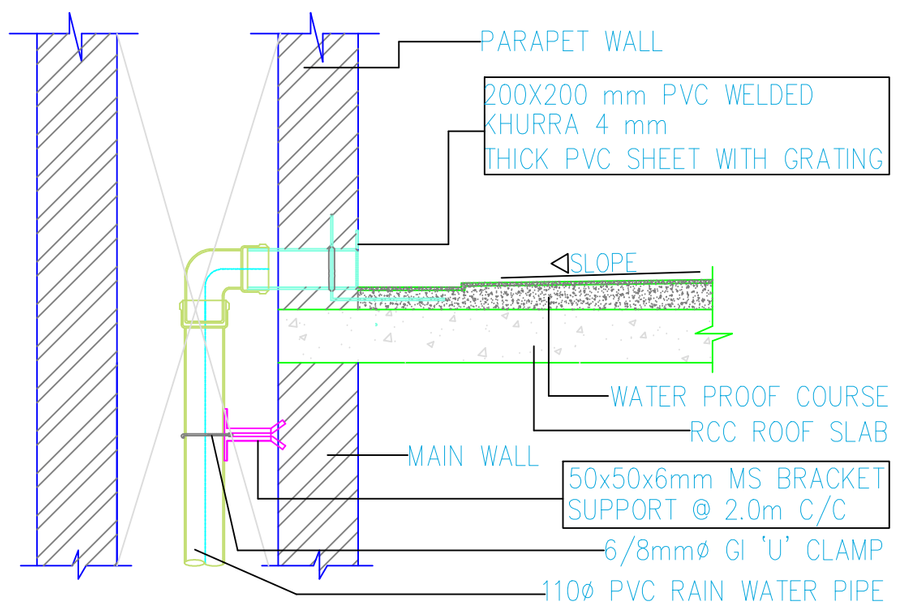

SECTION - XX'
TYPICAL KHURRA DETAIL

SCHEME DRAWING

NO	DATE	PRINTS ISSUED TO	BY

DEVELOPER :

ARCHITECTS :

KAREKAR AND ASSOCIATES
ARCHITECTS, INTERIOR DESIGNERS, AND STRUCTURAL ENGINEERING CONSULTANTS
282, KAREKARS, GROUND FLOOR,
14TH CROSS, HIG DOLLARS COLONY,
RMV SECOND STAGE, BANGALORE – 560094

PHE & FIRE CONSULTANTS :

SR Consultancy
NO 62,Ground Floor,Brundavananagara,
Near B B M P Ward No 40 Office
Kariobanahalli, Nagasandra
Bengaluru, Karnataka –560073
E–mail: design@src.net.in

PLUMBING LAYOUT

PROJECT :

PROPOSED CONSTRUCTION OF BUILDINGS FOR 1) ONE DGM BUNGALOW AND 2) OFFICERS QUARTERS FOR AGMs / CMs AT GUNTUR

DRG. TITLE :

TERRACE FLOOR PLAN SHOWING RAIN WATER DISPOSAL LAYOUT

FILE : .....

SCALE	1: 75	NORTH:	
DRAWN	A.C		
DESIGN	R.B		
CHECKED	A.K		
DATE	16.10.24	JOB NO.	REV
SHEET	A2	0	01

DRG. NO.

SRC	PL	K&A	DGMB	TF	-	03

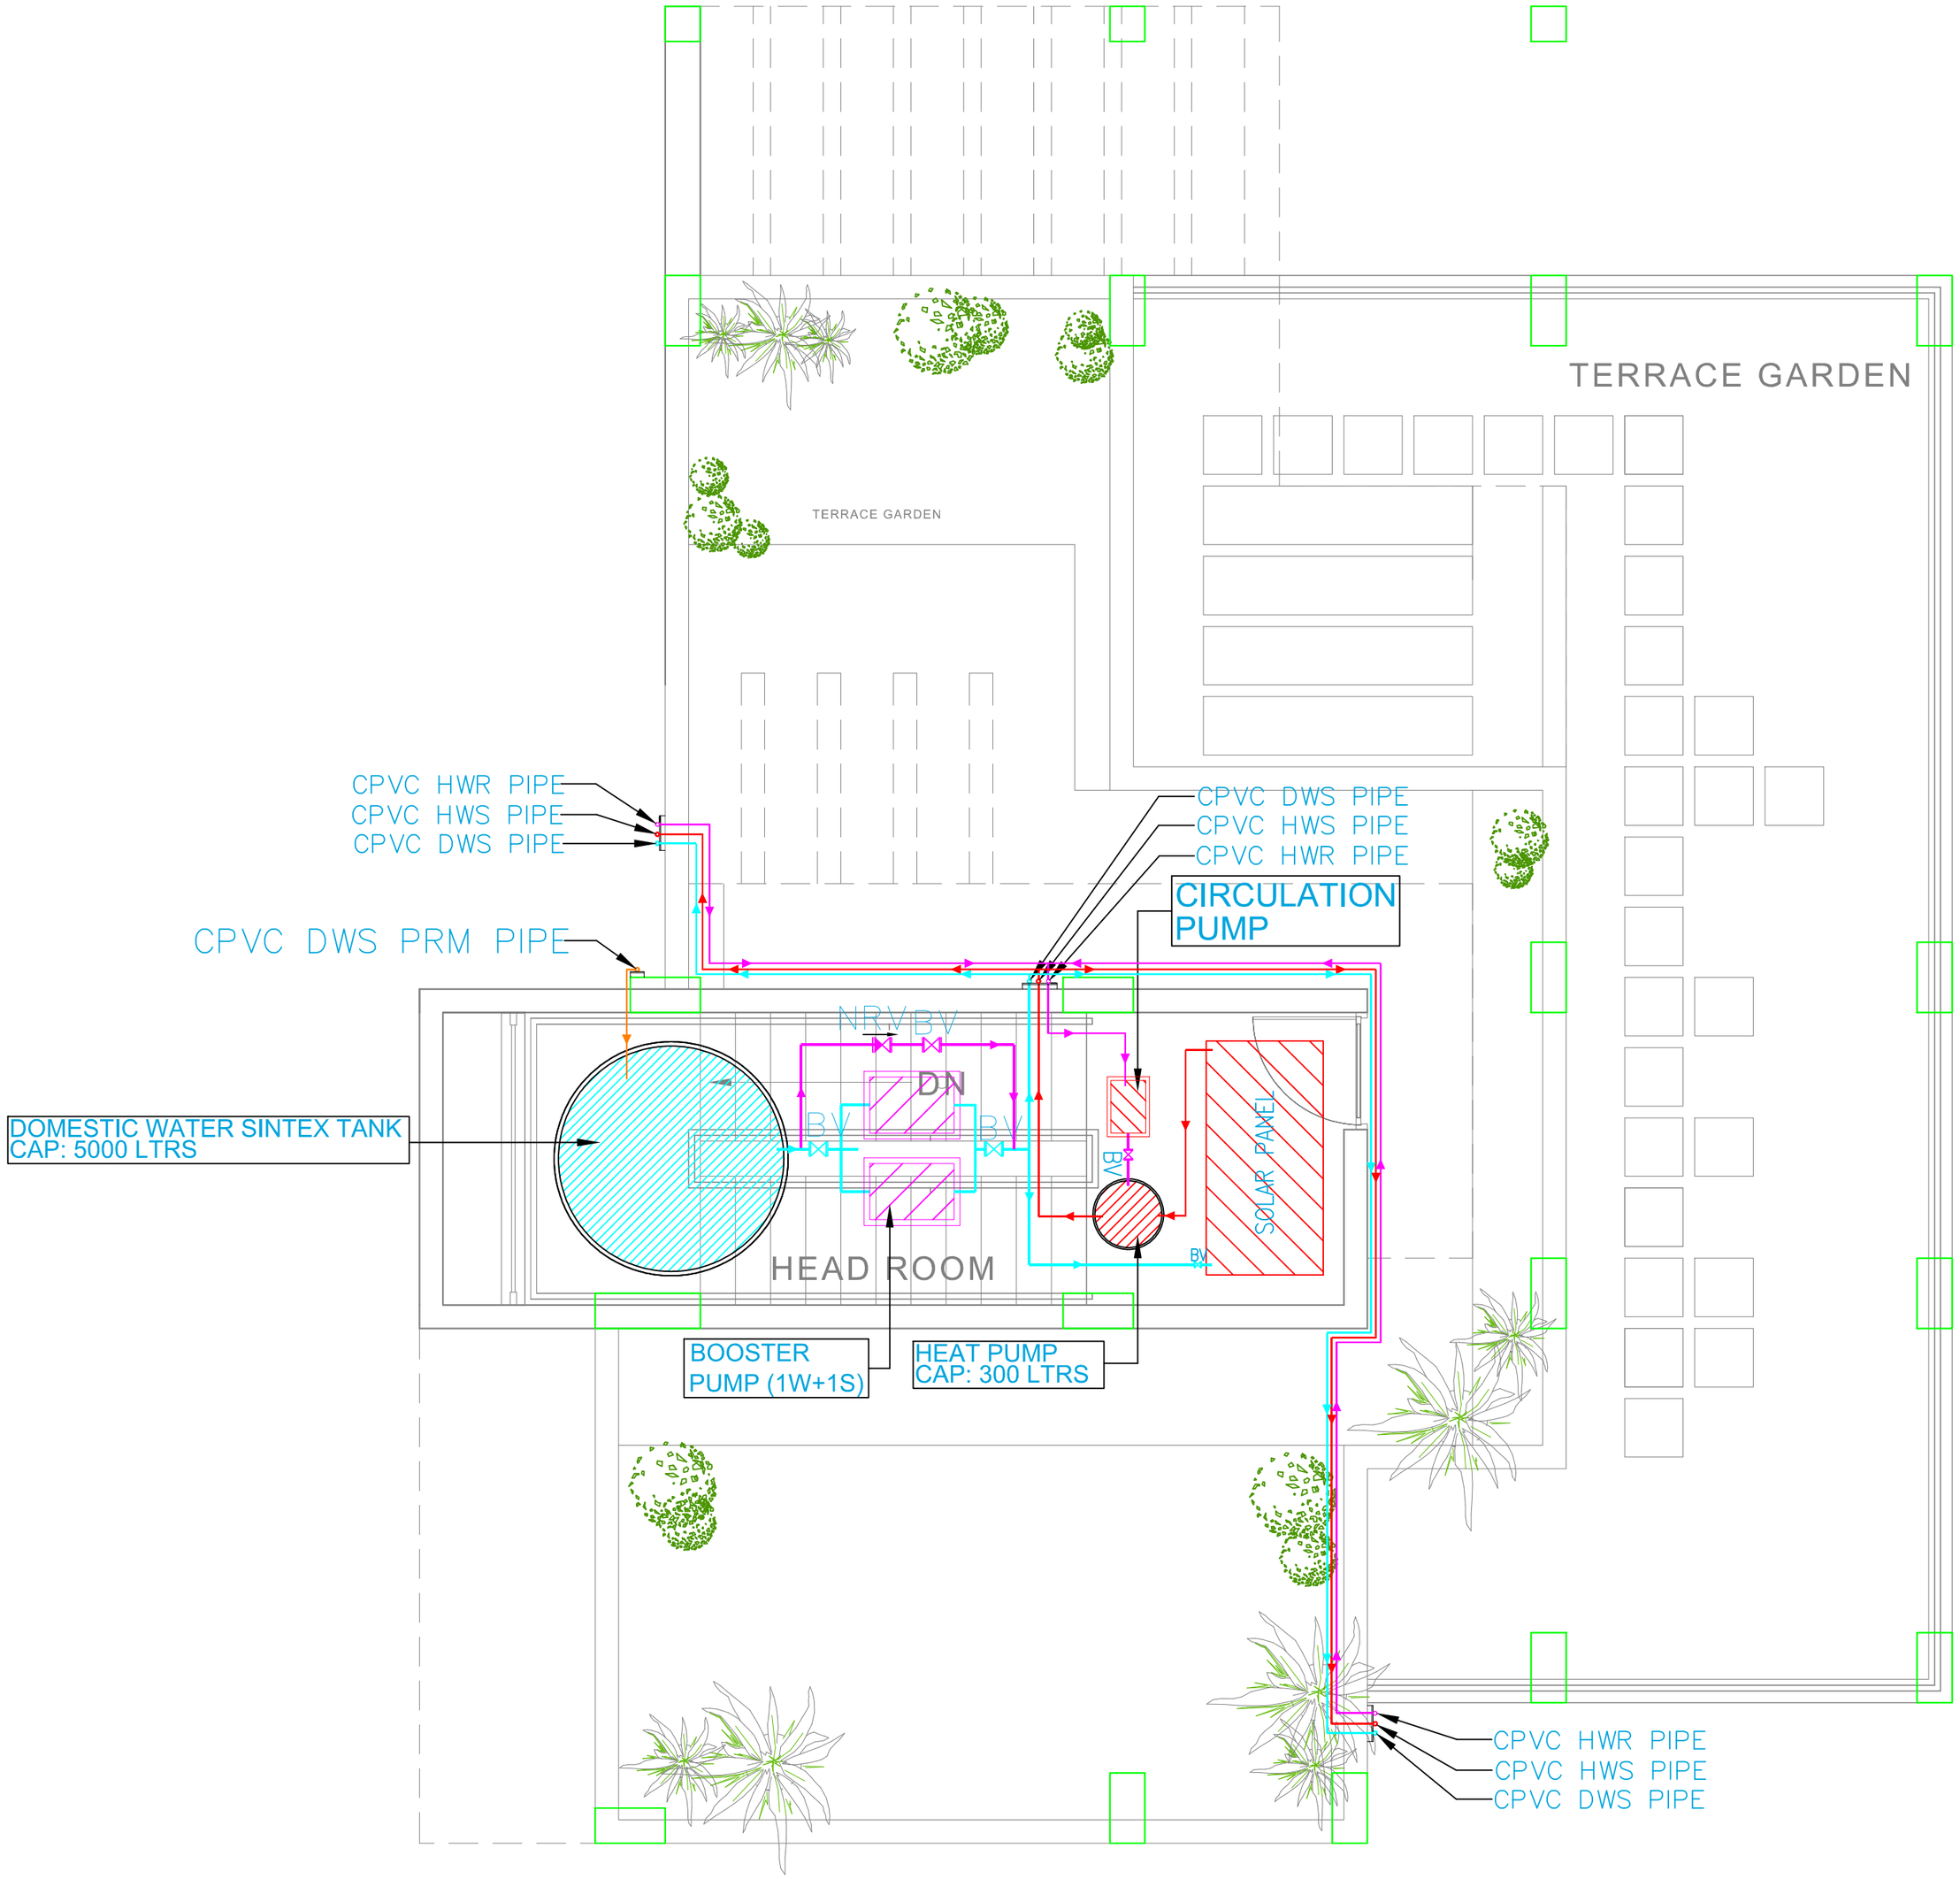

		DESCRIPTION
- - -	DWS	DOMESTIC WATER SUPPLY
———	HWS	HOT WATER SUPPLY
———	HWR	HOT WATER RETURN
·····	PRM	PUMP RAISING MAIN

GENERAL NOTES

1. ALL DIMENSIONS ARE IN METER AND ARE FINISHED DIMENSIONS UNLESS OTHERWISE SPECIFIED.
2. DO NOT SCALE THE DRAWINGS.ONLY WRITTEN DIMENSIONS SHALL BE FOLLOWED ANY DISCREPANCIES NOTED SHALL BE BROUGHT TO THE NOTICE OF THE CONSULTANT PRIOR TO EXECUTION.
3. THIS DRAWING SHOULD BE READ IN CONJUNCTION WITH OTHER RELEVANT FLOOR PLAN DRAWINGS.

SCHEME DRAWING

NO	DATE	PRINTS ISSUED TO	BY

DEVELOPER :

ARCHITECTS :

KAREKAR AND ASSOCIATES
ARCHITECTS, INTERIOR DESIGNERS, AND STRUCTURAL ENGINEERING CONSULTANTS
282, KAREKARS, GROUND FLOOR,
14TH CROSS, HIG DOLLARS COLONY,
RMV SECOND STAGE, BANGALORE – 560094

PHE & FIRE CONSULTANTS :

SR Consultancy
NO 62,Ground Floor,Brundavananagara,
Near B B M P Ward No 40 Office
Kariobanahalli, Nagasandra
Bengaluru, Karnataka –560073
E-mail: design@src.net.in

PLUMBING LAYOUT

PROJECT :

PROPOSED CONSTRUCTION OF BUILDINGS FOR 1) ONE DGM BUNGALOW AND 2) OFFICERS QUARTERS FOR AGMs / CMs AT GUNTUR

DRG. TITLE :

TERRACE FLOOR PLAN SHOWING WATER SUPPLY DISTRIBUTION LAYOUT

FILE : .....

SCALE	1:75	NORTH:	
DRAWN	A.C		
DESIGN	R.B		
CHECKED	A.K		
DATE	16.10.24	JOB NO.	REV
SHEET	A2	0	01

DRG. NO.

SRC	PL	K&A	DGMB	TF	-	04

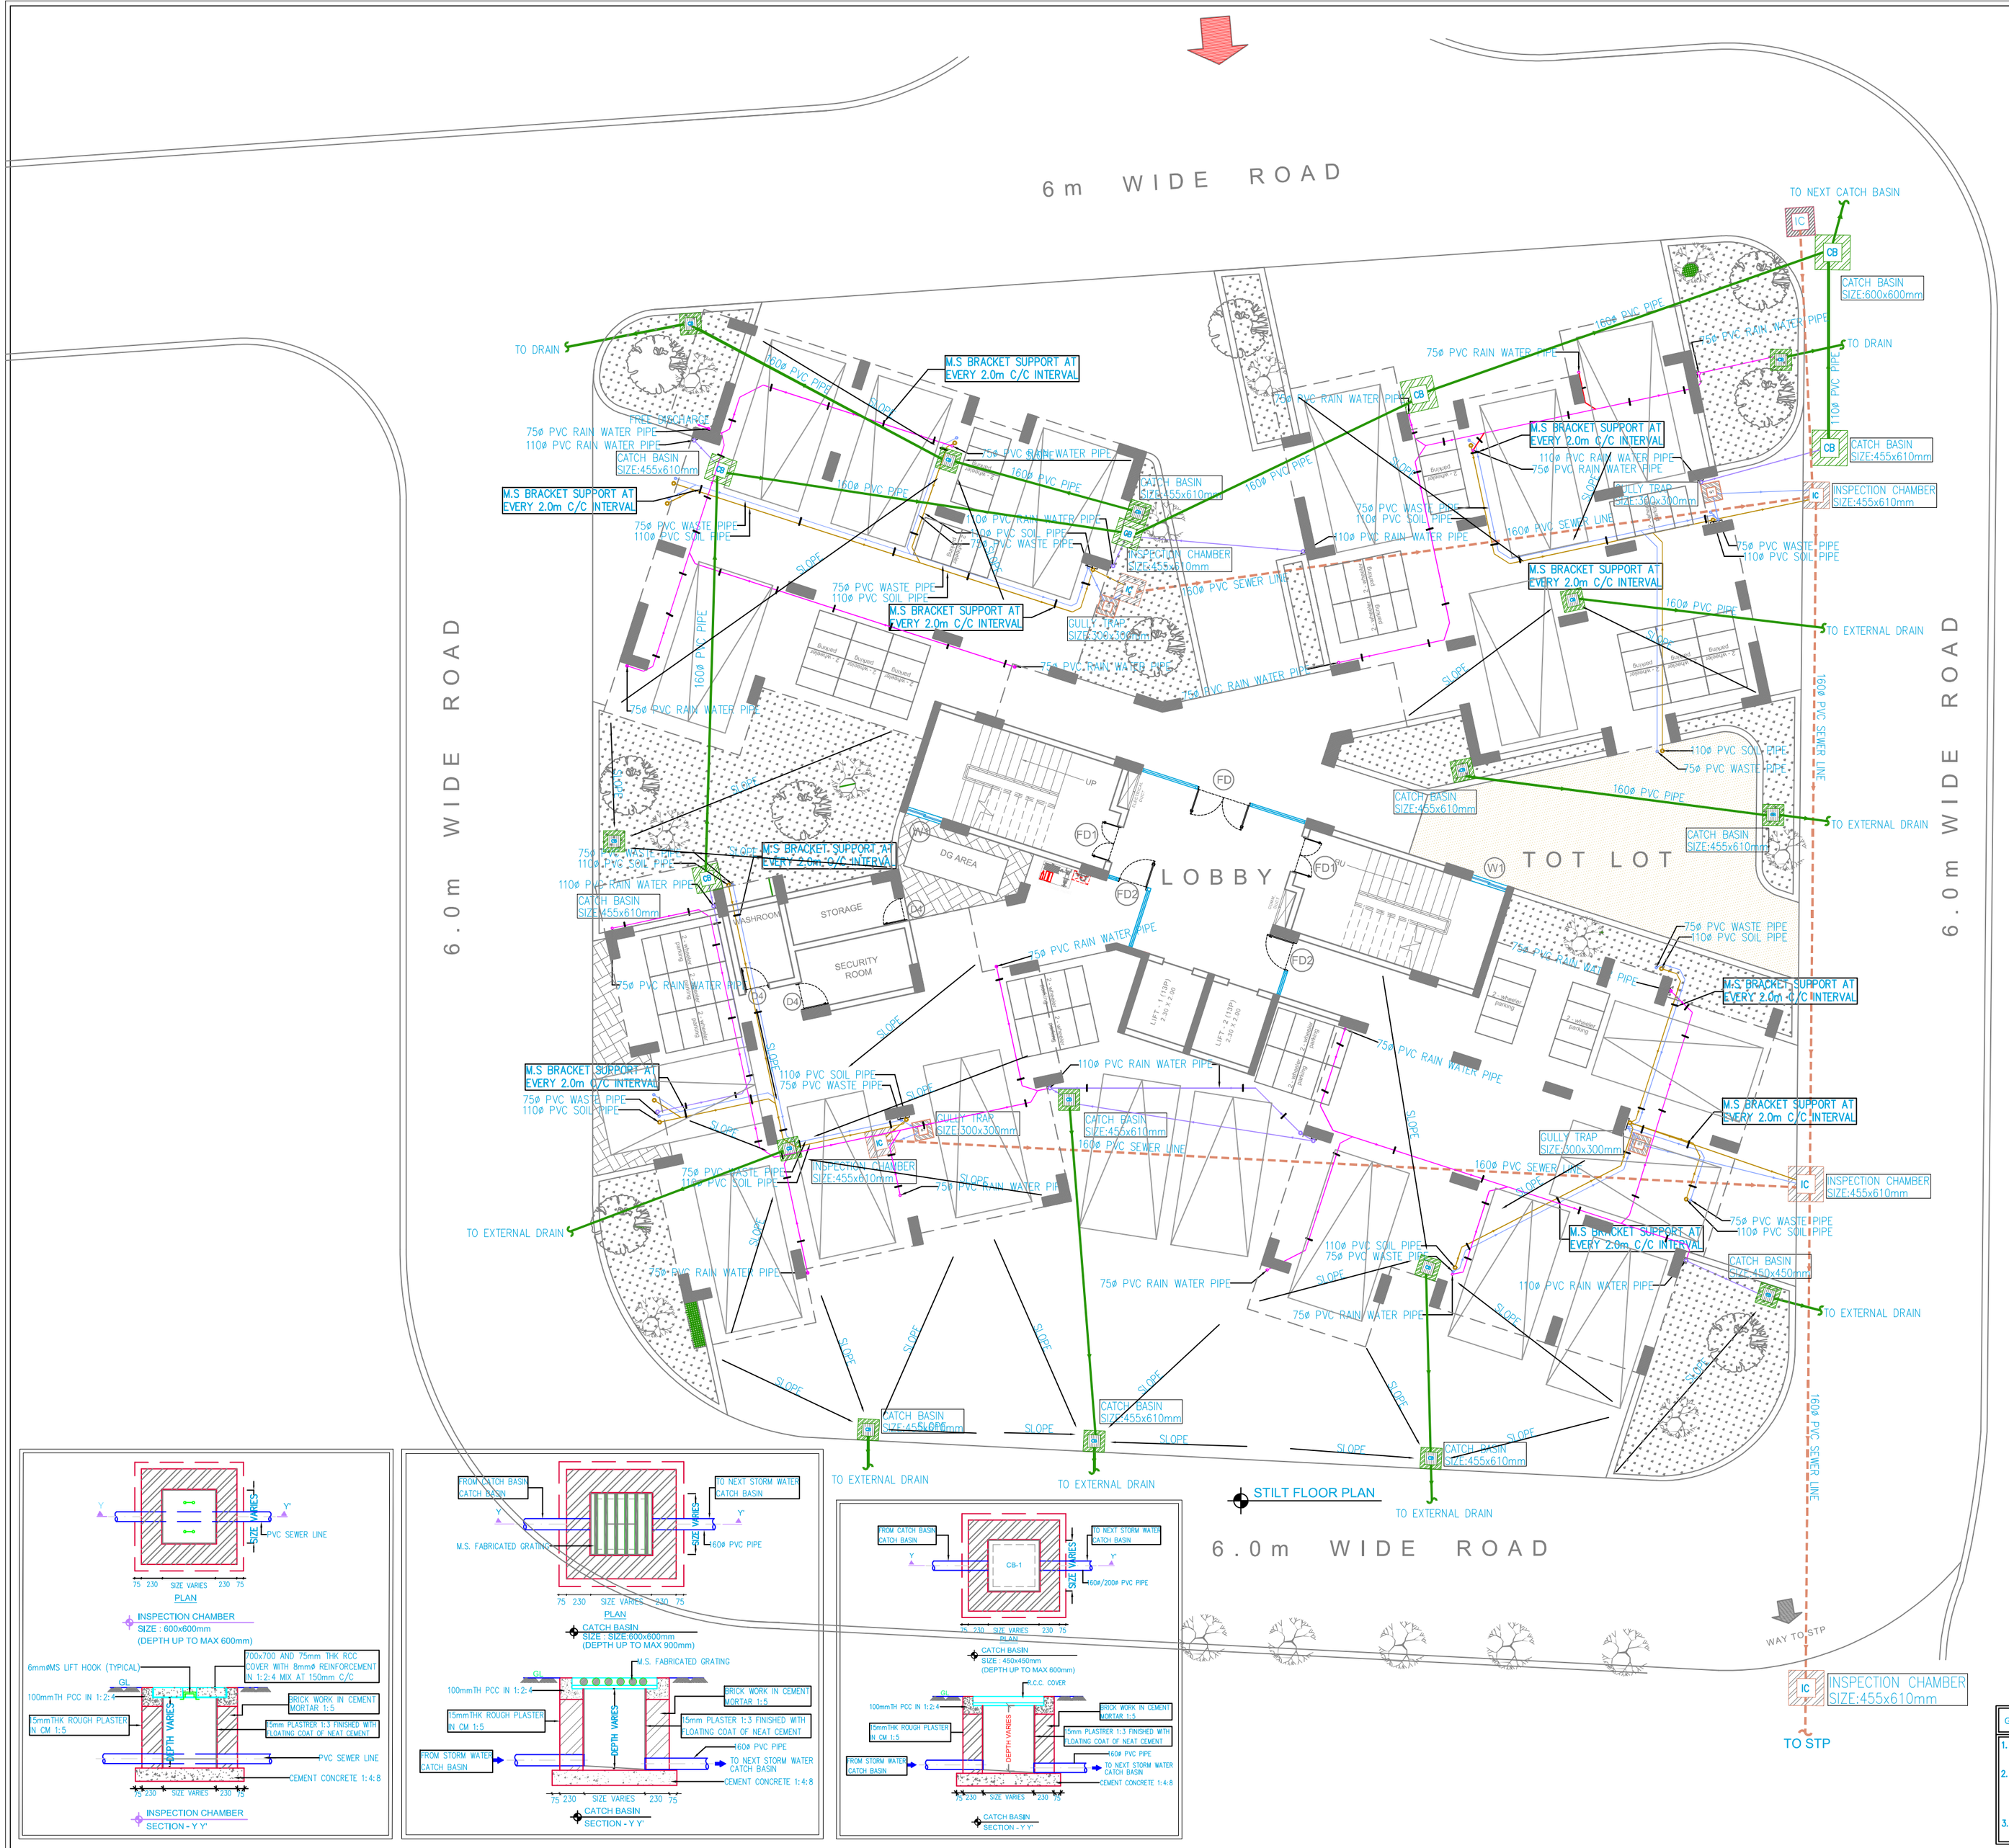

GENERAL NOTES

1. ALL DIMENSIONS ARE IN METER AND ARE FINISHED DIMENSIONS UNLESS OTHERWISE SPECIFIED.
2. DO NOT SCALE THE DRAWINGS.ONLY WRITTEN DIMENSIONS SHALL BE FOLLOWED ANY DISCREPANCIES NOTED SHALL BE BROUGHT TO THE NOTICE OF THE CONSULTANT PRIOR TO EXECUTION.
3. THIS DRAWING SHOULD BE READ IN CONJUNCTION WITH OTHER RELEVANT FLOOR PLAN DRAWINGS.

SCHEME DRAWING

NO	DATE	PRINTS ISSUED TO	BY

DEVELOPER :

ARCHITECTS :

KAREKAR AND ASSOCIATES
ARCHITECTS, INTERIOR DESIGNERS, AND STRUCTURAL ENGINEERING CONSULTANTS
282, KAREKARS, GROUND FLOOR,
14TH CROSS, HIG DOLLARS COLONY,
RMV SECOND STAGE, BANGALORE – 560094

PHE & FIRE CONSULTANTS :

SR Consultancy
NO 62,Ground Floor,Brundavananagara,
Near B B M P Ward No 40 Office
Kariobanahalli, Nagasandra
Bengaluru, Karnataka –560073
E–mail: design@src.net.in

PLUMBING LAYOUT

PROJECT :

PROPOSED CONSTRUCTION OF BUILDINGS FOR 1) ONE DGM BUNGALOW AND 2) OFFICERS QUARTERS FOR AGMs / CMs AT GUNTUR

DRG. TITLE :

STILT FLOOR PLAN

FILE : .....

SCALE	1:150	NORTH:	
DRAWN	A.K		
DESIGN	R.B		
CHECKED	A.K		
DATE	16.10.24	JOB NO.	REV
SHEET	A2	0	02

DRG. NO.

SRC	PL	K&A	PCB	SF	-	02

SCHEME DRAWING

NO	DATE	PRINTS ISSUED TO	BY

DEVELOPER :

ARCHITECTS :

KAREKAR AND ASSOCIATES
ARCHITECTS, INTERIOR DESIGNERS, AND STRUCTURAL ENGINEERING CONSULTANTS
282, KAREKARS, GROUND FLOOR,
14TH CROSS, HIG DOLLARS COLONY,
RMV SECOND STAGE, BANGALORE – 560094

PHE & FIRE CONSULTANTS :

SR Consultancy
NO 62,Ground Floor,Brundavananagara,
Near B B M P Ward No 40 Office
Kariobanahalli, Nagasandra
Bengaluru, Karnataka –560073
E–mail: design@src.net.in

PLUMBING LAYOUT

PROJECT :

PROPOSED CONSTRUCTION OF BUILDINGS FOR 1) ONE DGM BUNGALOW AND 2) OFFICERS QUARTERS FOR AGMs / CMs AT GUNTUR

DRG. TITLE :

STILT FLOOR PLAN

FILE : .....

SCALE	1: 250	NORTH:	
DRAWN	A.K		
DESIGN	R.B		
CHECKED	A.K		
DATE	16.10.24	JOB NO.	REV
SHEET	A1	0	02

DRG. NO.

SRC | PL | K&A | PCB | SF | - | 01

GENERAL NOTES

1. ALL DIMENSIONS ARE IN METER AND ARE FINISHED DIMENSIONS UNLESS OTHERWISE SPECIFIED.
2. DO NOT SCALE THE DRAWINGS,ONLY WRITTEN DIMENSIONS SHALL BE FOLLOWED ANY DISCREPANCIES NOTED SHALL BE BROUGHT TO THE NOTICE OF THE CONSULTANT PRIOR TO EXECUTION.
3. THIS DRAWING SHOULD BE READ IN CONJUNCTION WITH OTHER RELEVANT FLOOR PLAN DRAWINGS.

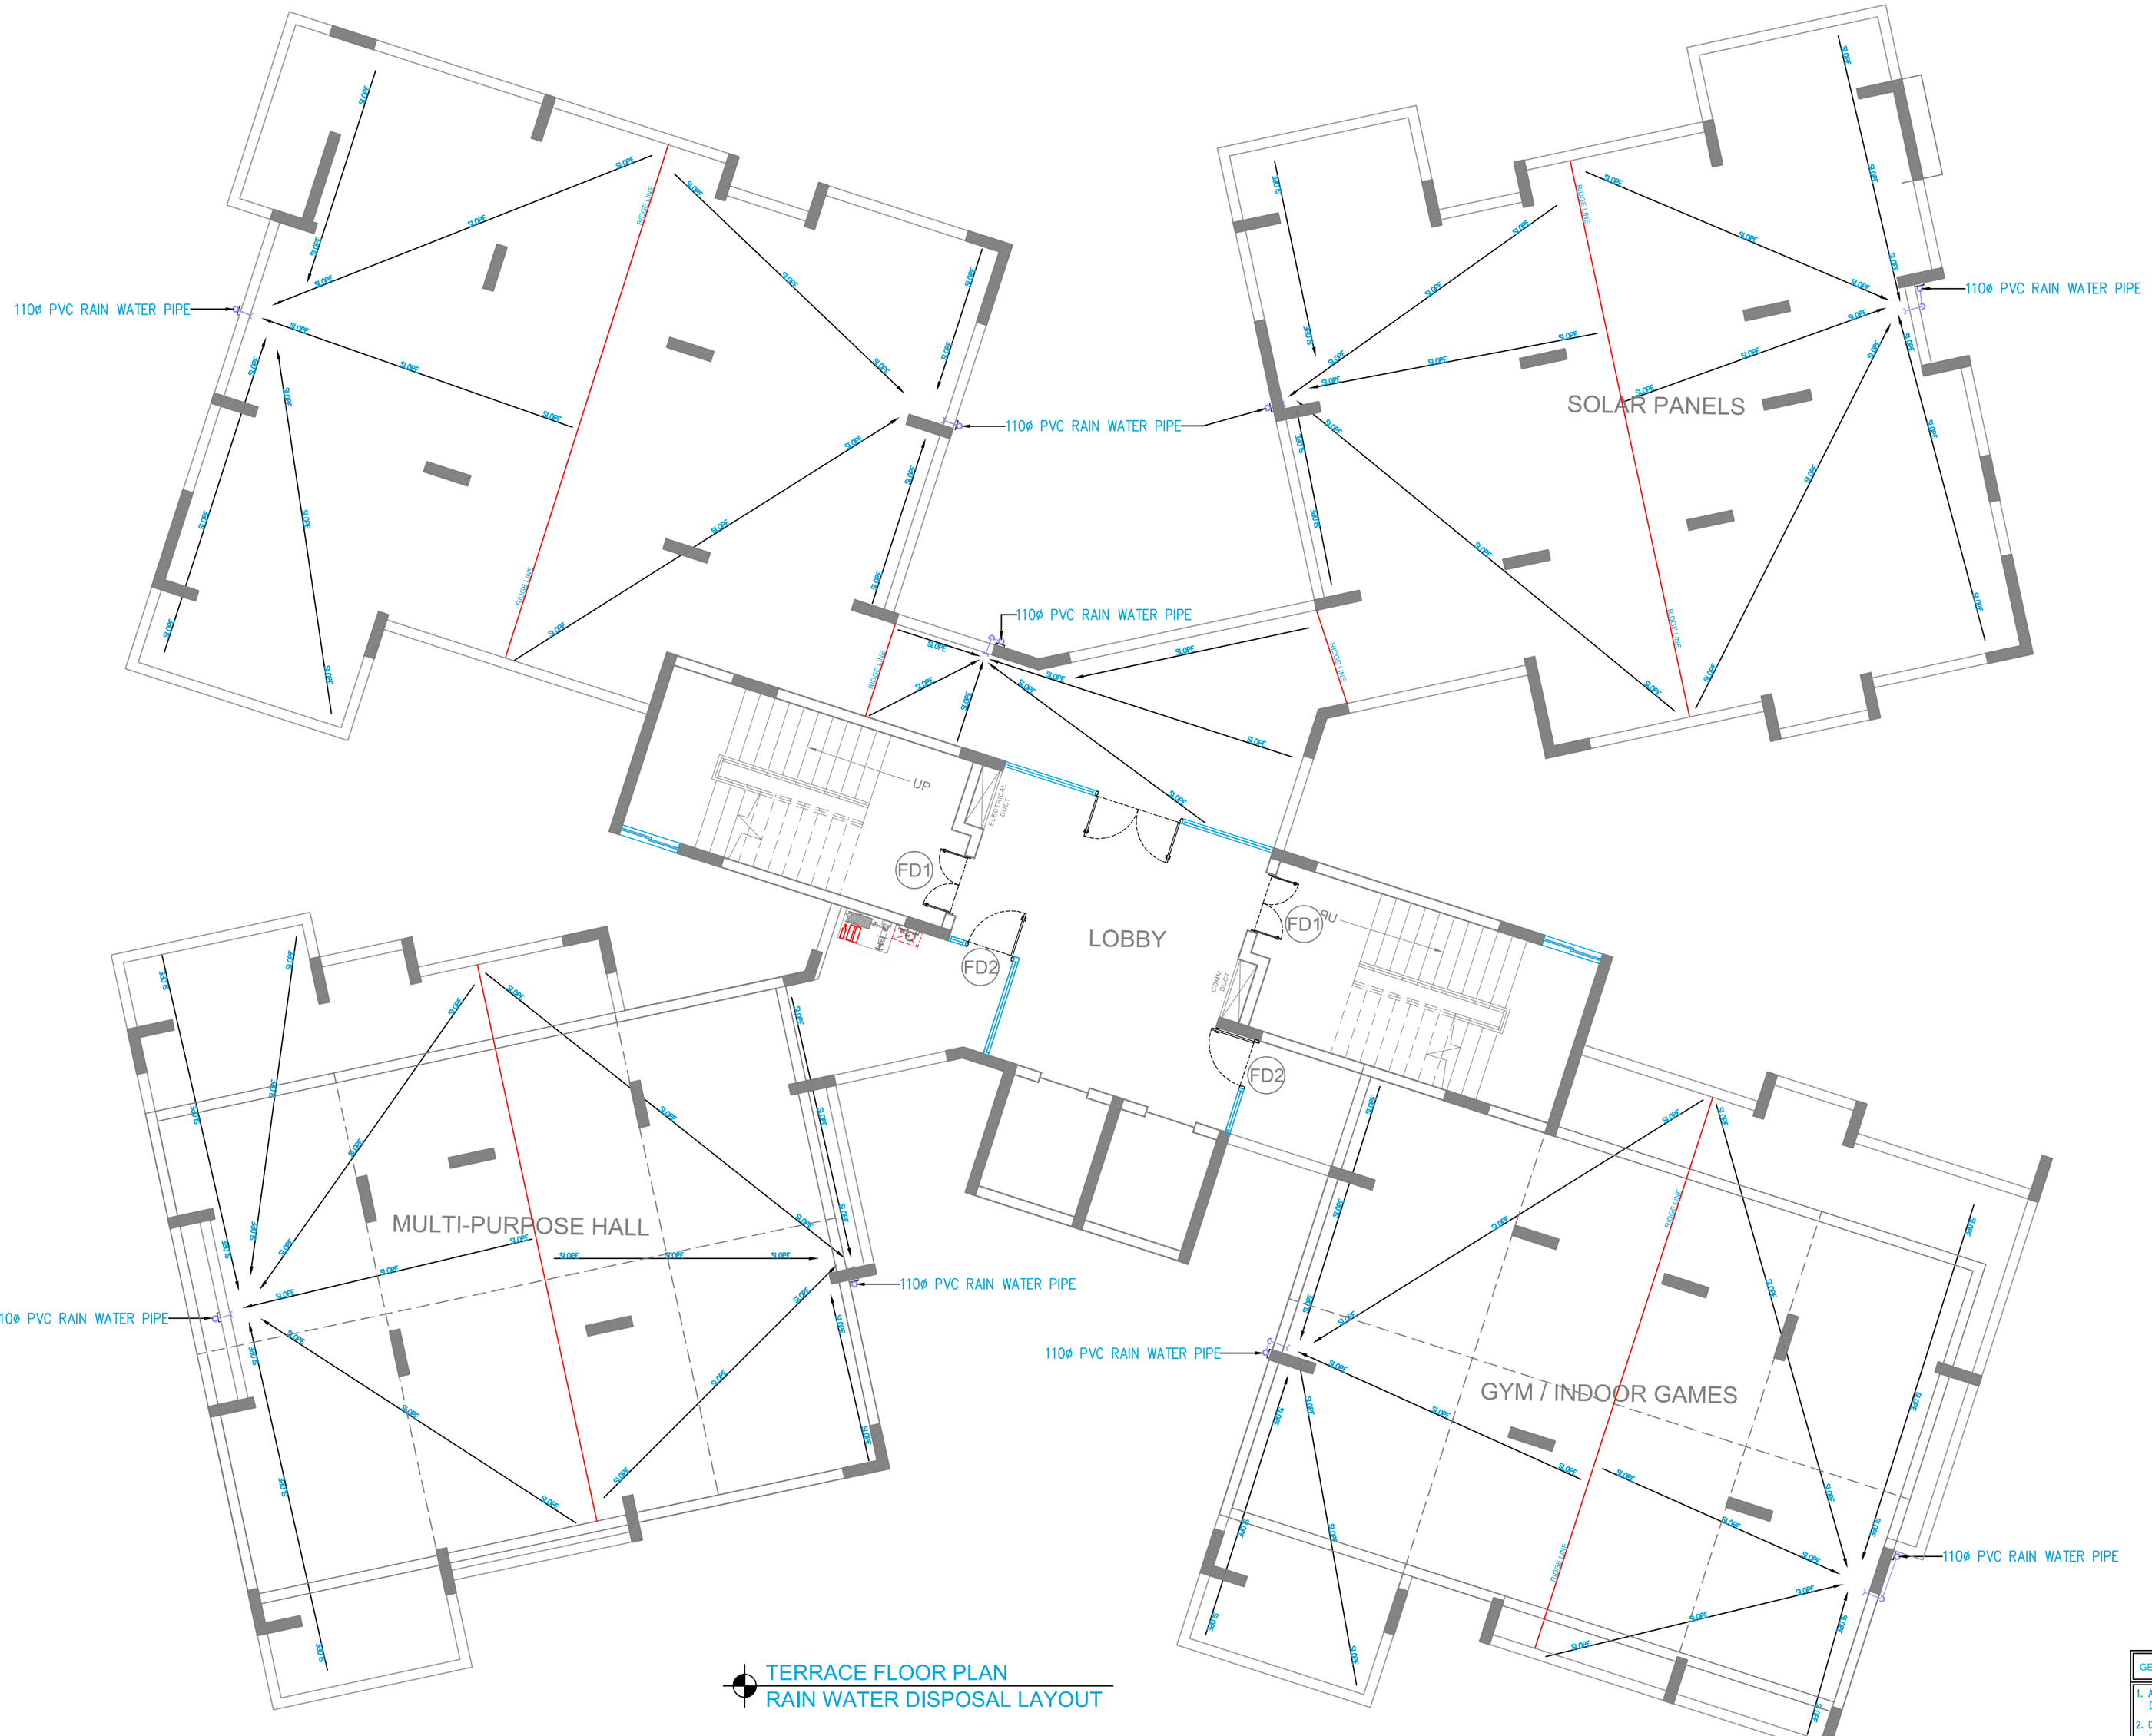

TERRACE FLOOR PLAN
RAIN WATER DISPOSAL LAYOUT

GENERAL NOTES

1. ALL DIMENSIONS ARE IN METER AND ARE FINISHED DIMENSIONS UNLESS OTHERWISE SPECIFIED.
2. DO NOT SCALE THE DRAWINGS.ONLY WRITTEN DIMENSIONS SHALL BE FOLLOWED ANY DISCREPANCIES NOTED SHALL BE BROUGHT TO THE NOTICE OF THE CONSULTANT PRIOR TO EXECUTION.
3. THIS DRAWING SHOULD BE READ IN CONJUNCTION WITH OTHER RELEVANT FLOOR PLAN DRAWINGS.

SCHEME DRAWING

NO	DATE	PRINTS ISSUED TO	BY

DEVELOPER :

ARCHITECTS :

KAREKAR AND ASSOCIATES
ARCHITECTS, INTERIOR DESIGNERS, AND STRUCTURAL ENGINEERING CONSULTANTS
282, KAREKARS, GROUND FLOOR,
14TH CROSS, HIG DOLLARS COLONY,
RMV SECOND STAGE, BANGALORE – 560094

PHE & FIRE CONSULTANTS :

SR Consultancy
E:\SRC LOGO NEW.jpg
NO 62,Ground Floor,Brundavananagara,
Near B B M P Ward No 40 Office
Kariobanahalli, Nagasandra
Bengaluru, Karnataka –560073
E–mail: design@src.net.in

PLUMBING LAYOUT

PROJECT :

PROPOSED CONSTRUCTION OF BUILDINGS FOR 1) ONE DGM BUNGALOW AND 2) OFFICERS QUARTERS FOR AGMs / CMs AT GUNTUR

DRG. TITLE :

TERRACE FLOOR PLAN SHOWING RAIN WATER DISPOSAL LAYOUT

FILE : .....

SCALE	1:100	NORTH:	
DRAWN	A.K		
DESIGN	R.B		
CHECKED	A.K		
DATE	16.10.24	JOB NO.	REV
SHEET	A2	0	02

DRG. NO.

SRC	PL	K&A	PCB	TF	-	04

SOLAR PANELS

LOBBY

CPVC FWS PIPE
CPVC DWS PIPE

CPVC HWS PIPE
CPVC FWS PIPE
CPVC DWS PIPE

CPVC DWS PRM PIPE

CPVC FWS PRM PIPE

CPVC DWS PRM PIPE
CPVC FWS PRM PIPE

BV

TANK

SOLAR PANEL

DOMESTIC WATER OHT
SIZE:1.20mX3.30mX1.80m SWD+0.20 FB
CAP:7,000 Litres

FIRE WATER OHT
SIZE: 4.25mX3.30mX1.80m SWD+0.20 FB
CAP:25,000 Litres

TREATED WATER OHT
SIZE:1.20mX3.30mX1.80m SWD+0.20 FB
CAP:7,000 Litres

DOMESTIC WATER OHT
SIZE:1.70mX3.30mX1.80m SWD+0.20 FB
CAP:10,000 Litres

FD2

TERRACE FLOOR PLAN
WATER SUPPLY DISTRIBUTION LAYOUT

		DESCRIPTION
	DWS	DOMESTIC WATER SUPPLY
	FWS	FLUSH WATER SUPPLY
	HWS	HOT WATER SUPPLY
	DPRM	DOMESTIC PUMP RAISING MAIN
	FPRM	FLUSH PUMP RAISING MAIN

GENERAL NOTES

1. ALL DIMENSIONS ARE IN METER AND ARE FINISHED DIMENSIONS UNLESS OTHERWISE SPECIFIED.
2. DO NOT SCALE THE DRAWINGS.ONLY WRITTEN DIMENSIONS SHALL BE FOLLOWED ANY DISCREPANCIES NOTED SHALL BE BROUGHT TO THE NOTICE OF THE CONSULTANT PRIOR TO EXECUTION.
3. THIS DRAWING SHOULD BE READ IN CONJUNCTION WITH OTHER RELEVANT FLOOR PLAN DRAWINGS.

SCHEME DRAWING

NO	DATE	PRINTS ISSUED TO	BY

DEVELOPER :

ARCHITECTS :

KAREKAR AND ASSOCIATES
ARCHITECTS, INTERIOR DESIGNERS, AND STRUCTURAL ENGINEERING CONSULTANTS
282, KAREKARS, GROUND FLOOR,
14TH CROSS, HIG DOLLARS COLONY,
RMV SECOND STAGE, BANGALORE – 560094

PHE & FIRE CONSULTANTS :

SR Consultancy
NO 62,Ground Floor,Brundavananagara,
Near B B M P Ward No 40 Office
Kariobanahalli, Nagasandra
Bengaluru, Karnataka –560073
E-mail: design@src.net.in

PLUMBING LAYOUT

PROJECT :

PROPOSED CONSTRUCTION OF BUILDINGS FOR 1) ONE DGM BUNGALOW AND 2) OFFICERS QUARTERS FOR AGMs / CMs AT GUNTUR

DRG. TITLE :

TERRACE FLOOR PLAN SHOWING WATER SUPPLY DISTRIBUTION LAYOUT

FILE : .....

SCALE	1:100	NORTH:	
DRAWN	A.K		
DESIGN	R.B		
CHECKED	A.K		
DATE	16.10.24	JOB NO.	REV
SHEET	A2	0	02

DRG. NO.

SRC	PL	K&A	PCB	TF	-	05

TYPICAL FLOOR PLAN

		LEGEND	DESCRIPTION
	WC	WATER CLOSET	(FLOOR MOUNTED WITH CONCEALED FLUSH TANK)
	WB	WASH BASIN	ABOVE/BELOW COUNTER TYPE
	HF	CP HEALTH FAUCET	15MM# CP
	TR	CP TOWEL RAIL / ROD	600MM LONG
	SD	CP SOAP DISH	150X150MM RECESSED TYPE
	WP	PVC WASTE PIPE	75ø & 110ø (4KG/Cm² Pr.Rated)
	SP	PVC SOIL PIPE	110ø & 160ø (4KG/Cm² Pr.Rated)
	BV	BALL VALVE	
	SH	SHOWER	SINGLE LEVER DIVERTOR
	Tr	TOWEL RING	
	MR	MIRROR FOR WB(600X400)	
	FT	PVC FLOOR TRAP	110ø X 75ø OUTLET
	H	HOT WATER POINT	
	C	COLD WATER POINT	

GENERAL NOTES

1. ALL DIMENSIONS ARE IN METER AND ARE FINISHED DIMENSIONS UNLESS OTHERWISE SPECIFIED.
2. DO NOT SCALE THE DRAWINGS.ONLY WRITTEN DIMENSIONS SHALL BE FOLLOWED ANY DISCREPANCIES NOTED SHALL BE BROUGHT TO THE NOTICE OF THE CONSULTANT PRIOR TO EXECUTION.
3. THIS DRAWING SHOULD BE READ IN CONJUNCTION WITH OTHER RELEVANT FLOOR PLAN DRAWINGS.

SCHEME DRAWING

NO	DATE	PRINTS ISSUED TO	BY

DEVELOPER :

ARCHITECTS :

KAREKAR AND ASSOCIATES
ARCHITECTS, INTERIOR DESIGNERS, AND STRUCTURAL ENGINEERING CONSULTANTS
282, KAREKARS, GROUND FLOOR,
14TH CROSS, HIG DOLLARS COLONY,
RMV SECOND STAGE, BANGALORE – 560094

PHE & FIRE CONSULTANTS :

SR Consultancy
NO 62,Ground Floor,Brundavananagara,
Near B B M P Ward No 40 Office
Kariobanahalli, Nagasandra
Bengaluru, Karnataka –560073
E-mail: design@src.net.in

PLUMBING LAYOUT 'B'

PROJECT :

PROPOSED CONSTRUCTION OF BUILDINGS FOR 1) ONE DGM BUNGALOW AND 2) OFFICERS QUARTERS FOR AGMs / CMs AT GUNTUR

DRG. TITLE :

TYPICAL FLOOR PLAN

FILE : .....

SCALE	1:100	NORTH:	
DRAWN	A.K		
DESIGN	R.B		
CHECKED	A.K		
DATE	16.10.24	JOB NO.	REV
SHEET	A2	0	02

DRG. NO.

SRC	PL	K&A	PCB	TF	-	03