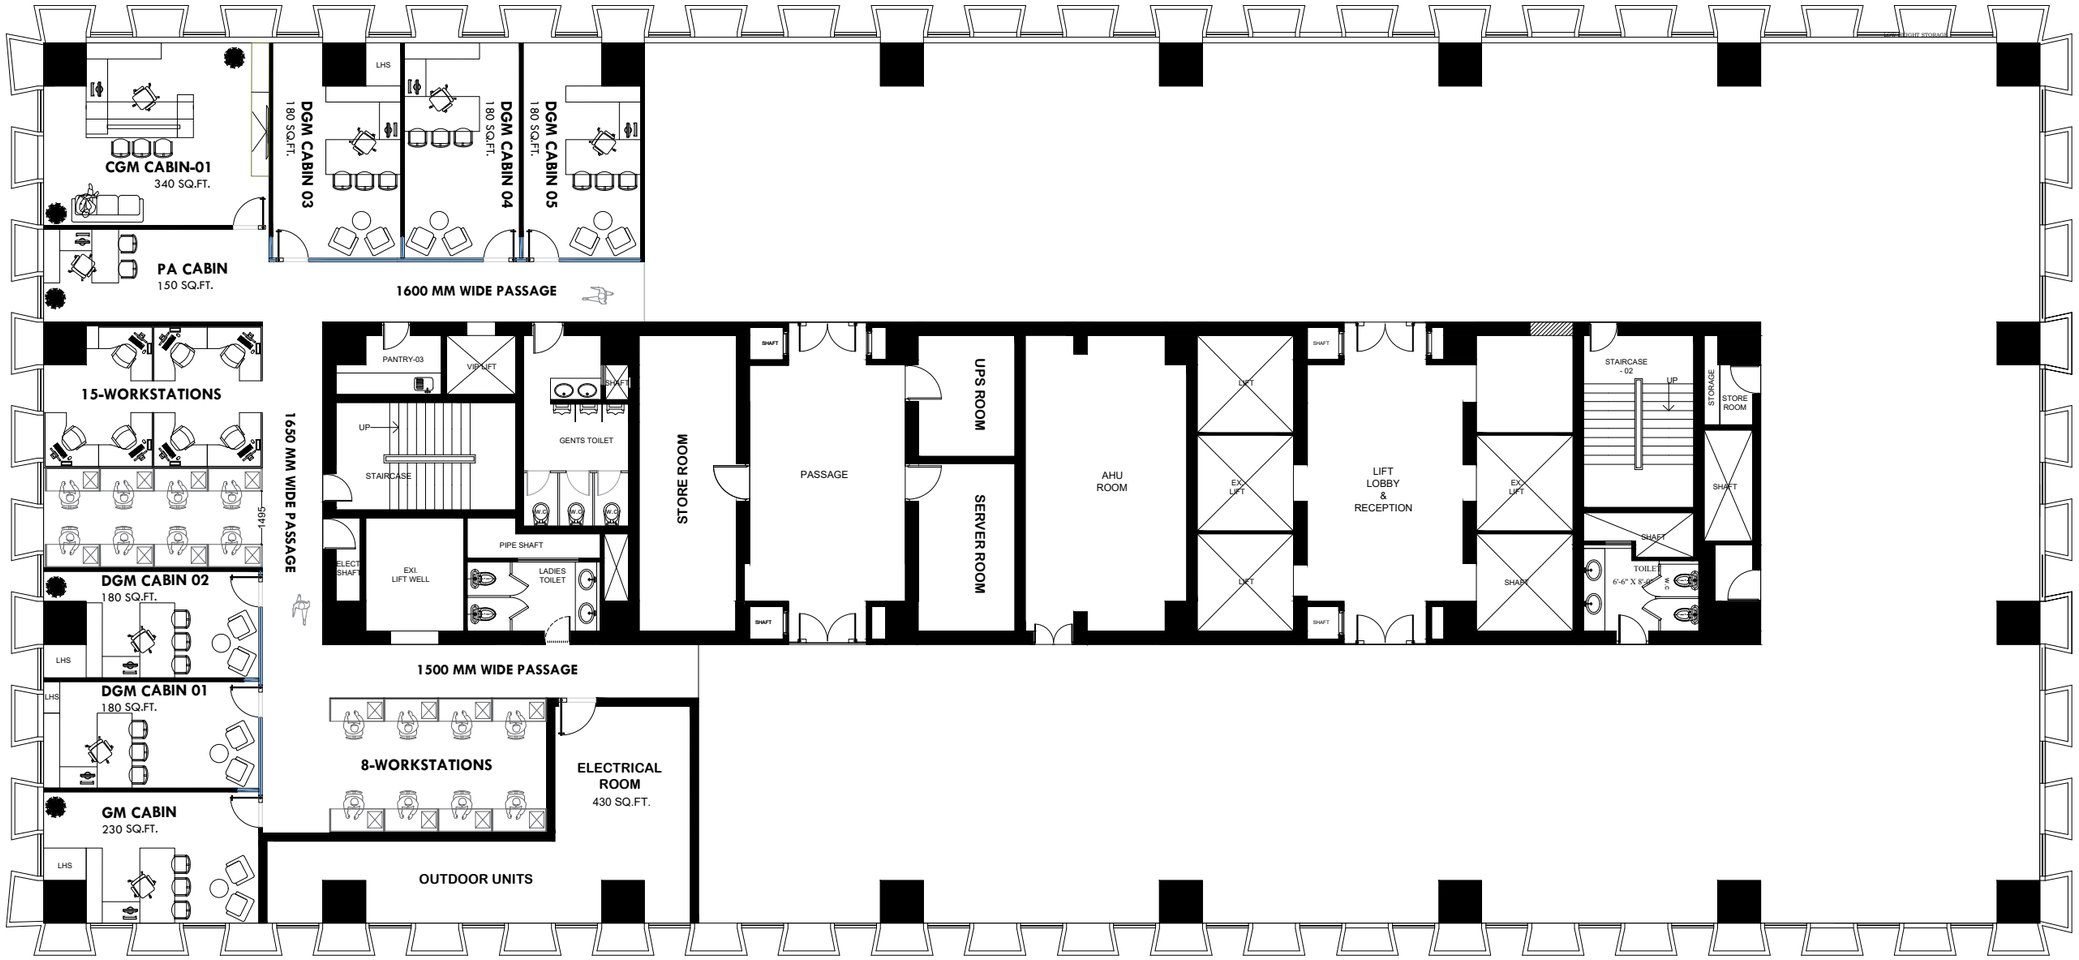

13TH FLOOR INTERIOR LAYOUT

PROPOSAL DRAWING :

13TH FLOOR

SR. NO.	AREA	REQUIRED	ACHIEVED
01	CGM CABIN	01	01
02	GM CABIN	01	01
03	DGM CABIN	05	05
04	WORKSTATION	26	23
	TOTAL HEADCOUNT	**33**	**30**

CARPET AREA - 18810 sqft

STATUS ■ DISCUSSION ☐ TENDER ☐ EXECUTION

REV NO.	DATE	DONE BY	REVISIONS

NOTE:

1. This Drawing is property of Worksphere Architect (India) Pvt. Ltd. & cannot be used without their written permission.
2. Drawing shall not be scaled written dimensions to be followed.
3. This drawing to be read with other relevant drawings.
4. Any variation between the drawing specification should be brought to the notice of the architects by the contractors in writing prior to the construction.
5. For RCC details refer structural engineers drawings.

PMC:

CONSULTANT:

DESIGN PARTNERS

w rksphere
creating inspiring environments
ISO 9001 : 2008 CERTIFIED
Worksphere Ventures (India) Pvt. Ltd.
407/ 414, Exim Link Bldg., Mulund - Goregaon Link Road,
Mulund (West), Mumbai - 400 080
Tel. No. : + 91 22 672 60 100, Fax : + 91 22 256 61 141
Email: info@worksphere architects.com / www.worksphere architects.com

N

CLIENT: **SBI**

PROJECT		**DRWG NO**	
SCALE	**NTS**	**DATE**	**05.06.2026**
DRAWN BY	**ABHISHEK**	**CHECKED BY**	**SWAPNIL SAWANT**

13TH FLOOR INTERIOR LAYOUT

PURPOSE : DISCUSSION

PLOT SIZE- A2