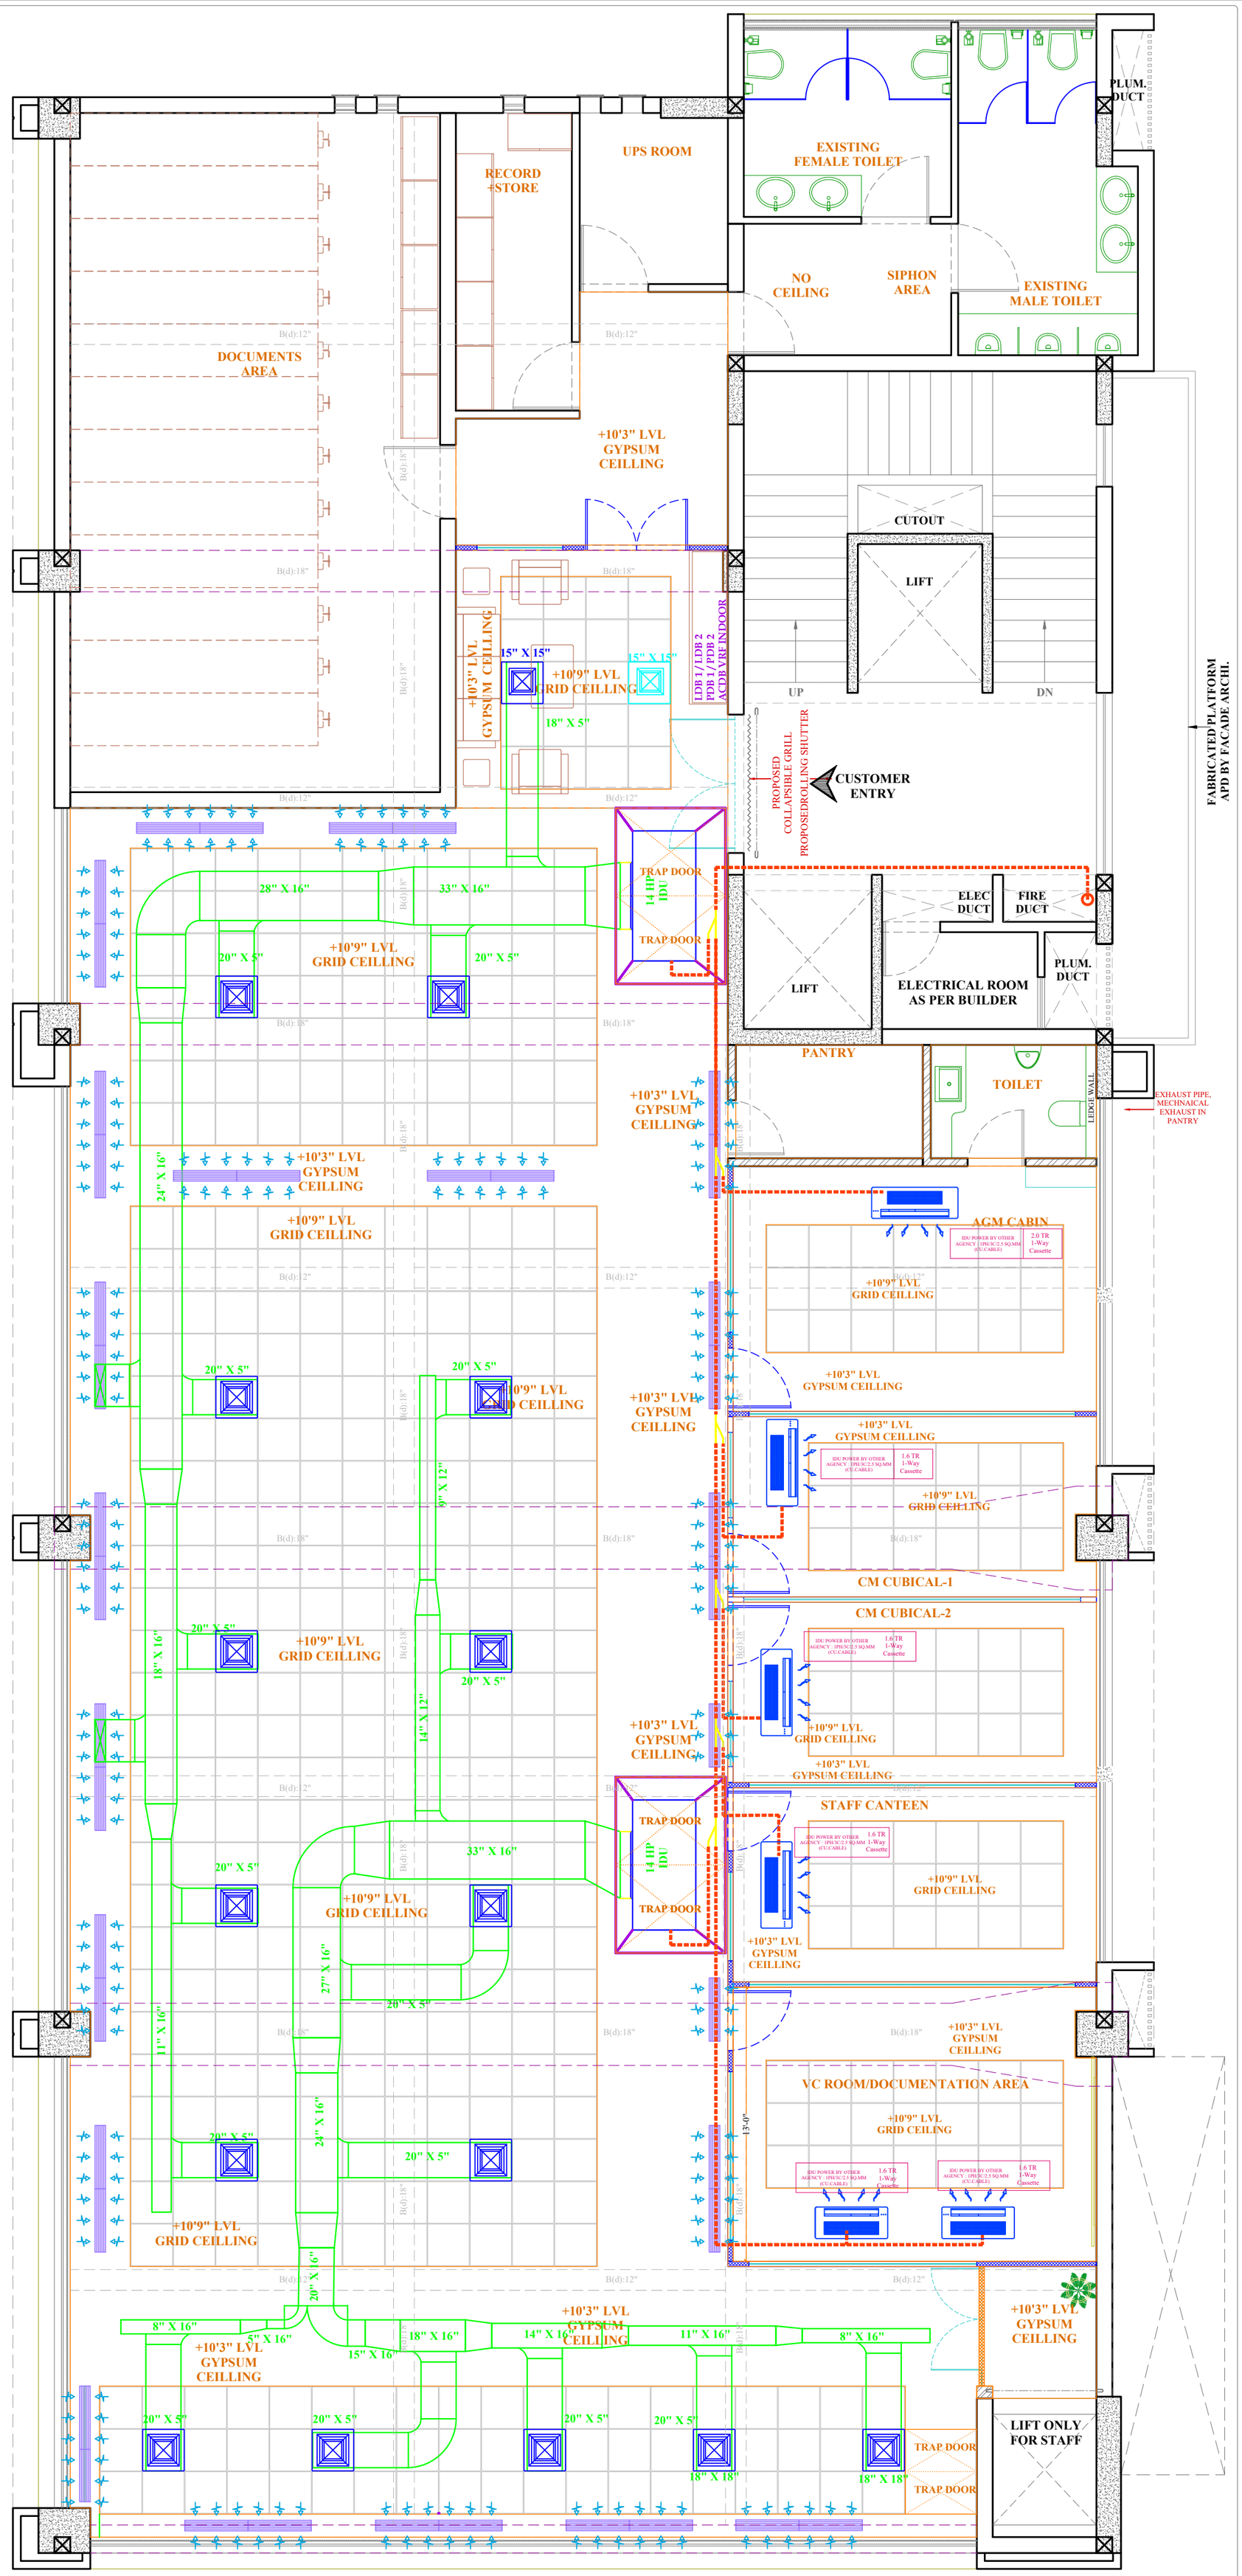

nba
Nitin Bhardwaj
architect & interior designer
201-Galexy Complex, B/h National Plaza, RC Dutta Road,Alkapuri, Vadodara-390007, Call : 265-2350947 Email : nitinb9@gmail.com

FALSE CEILING+AC LAYOUT PLAN

FOR SBI SMECC BRANCH@1F KIRTI MANDIR NEW PREMISES

N
W E
S

SCALE	DATE	DRAWN BY	REVISION NO.
N.T.S.	22-07-2026		03