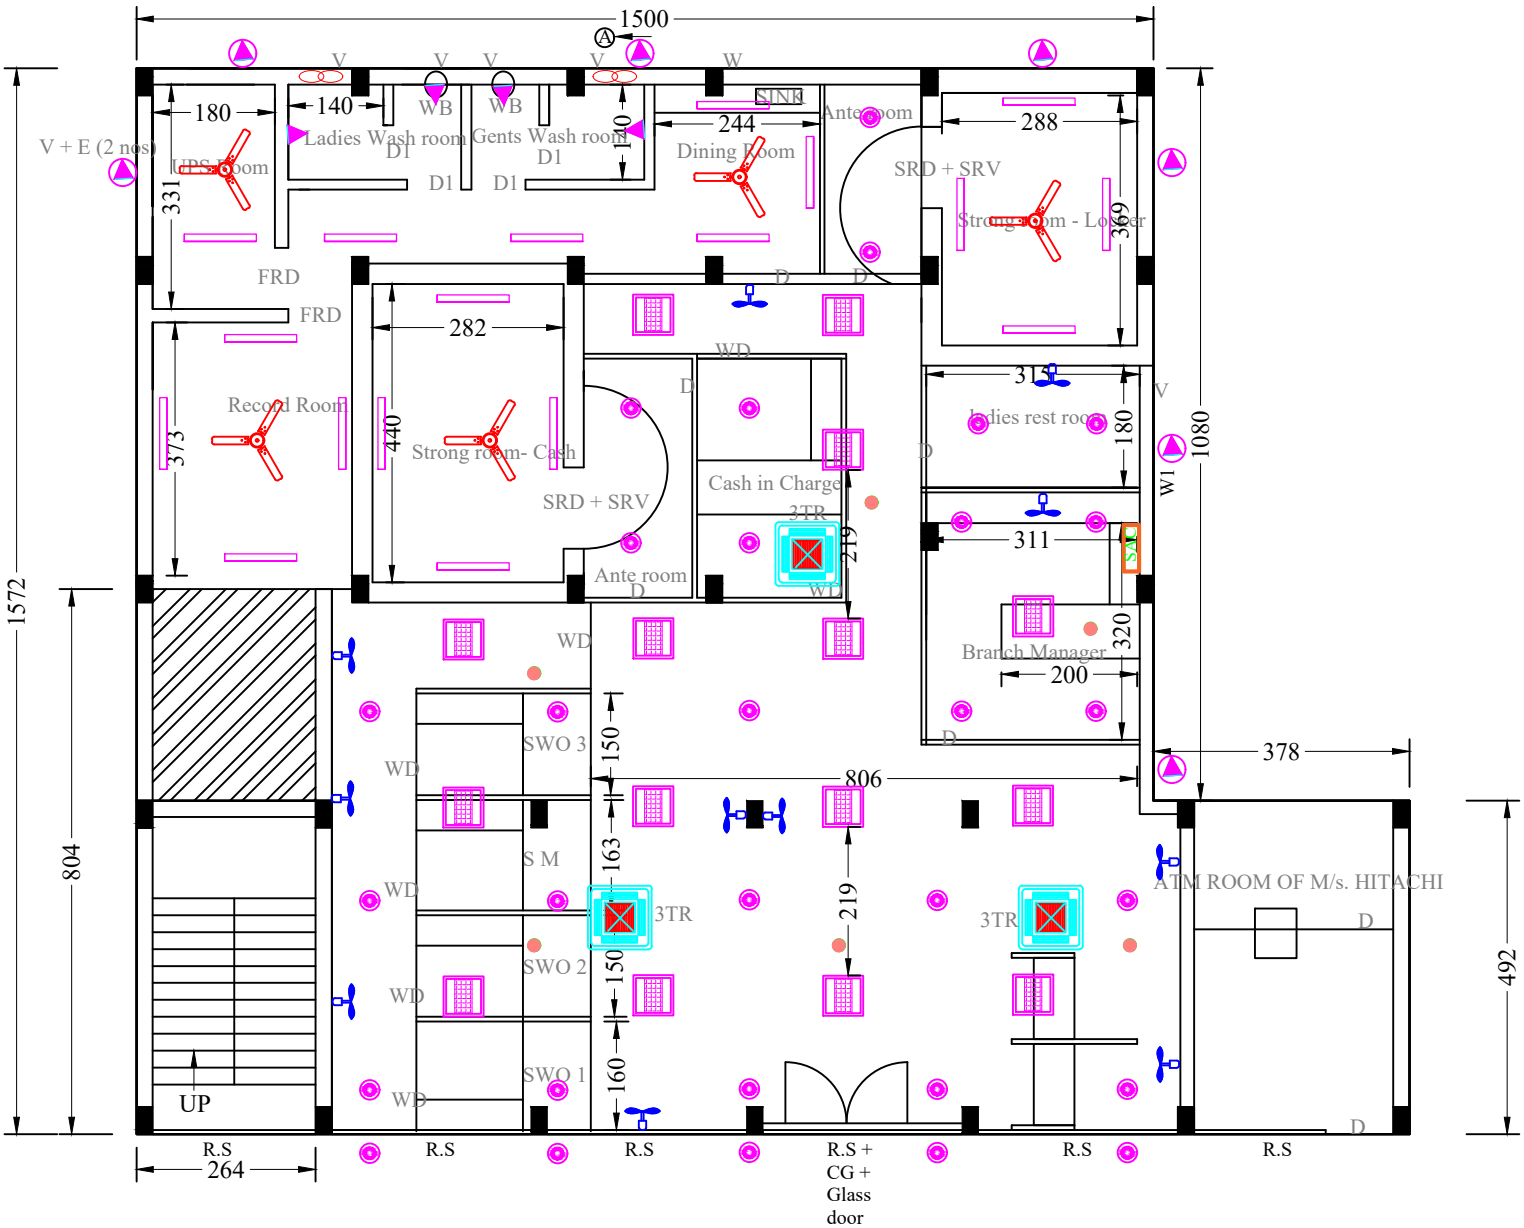

GROUND FLOOR PLAN - Lakkidi Branch