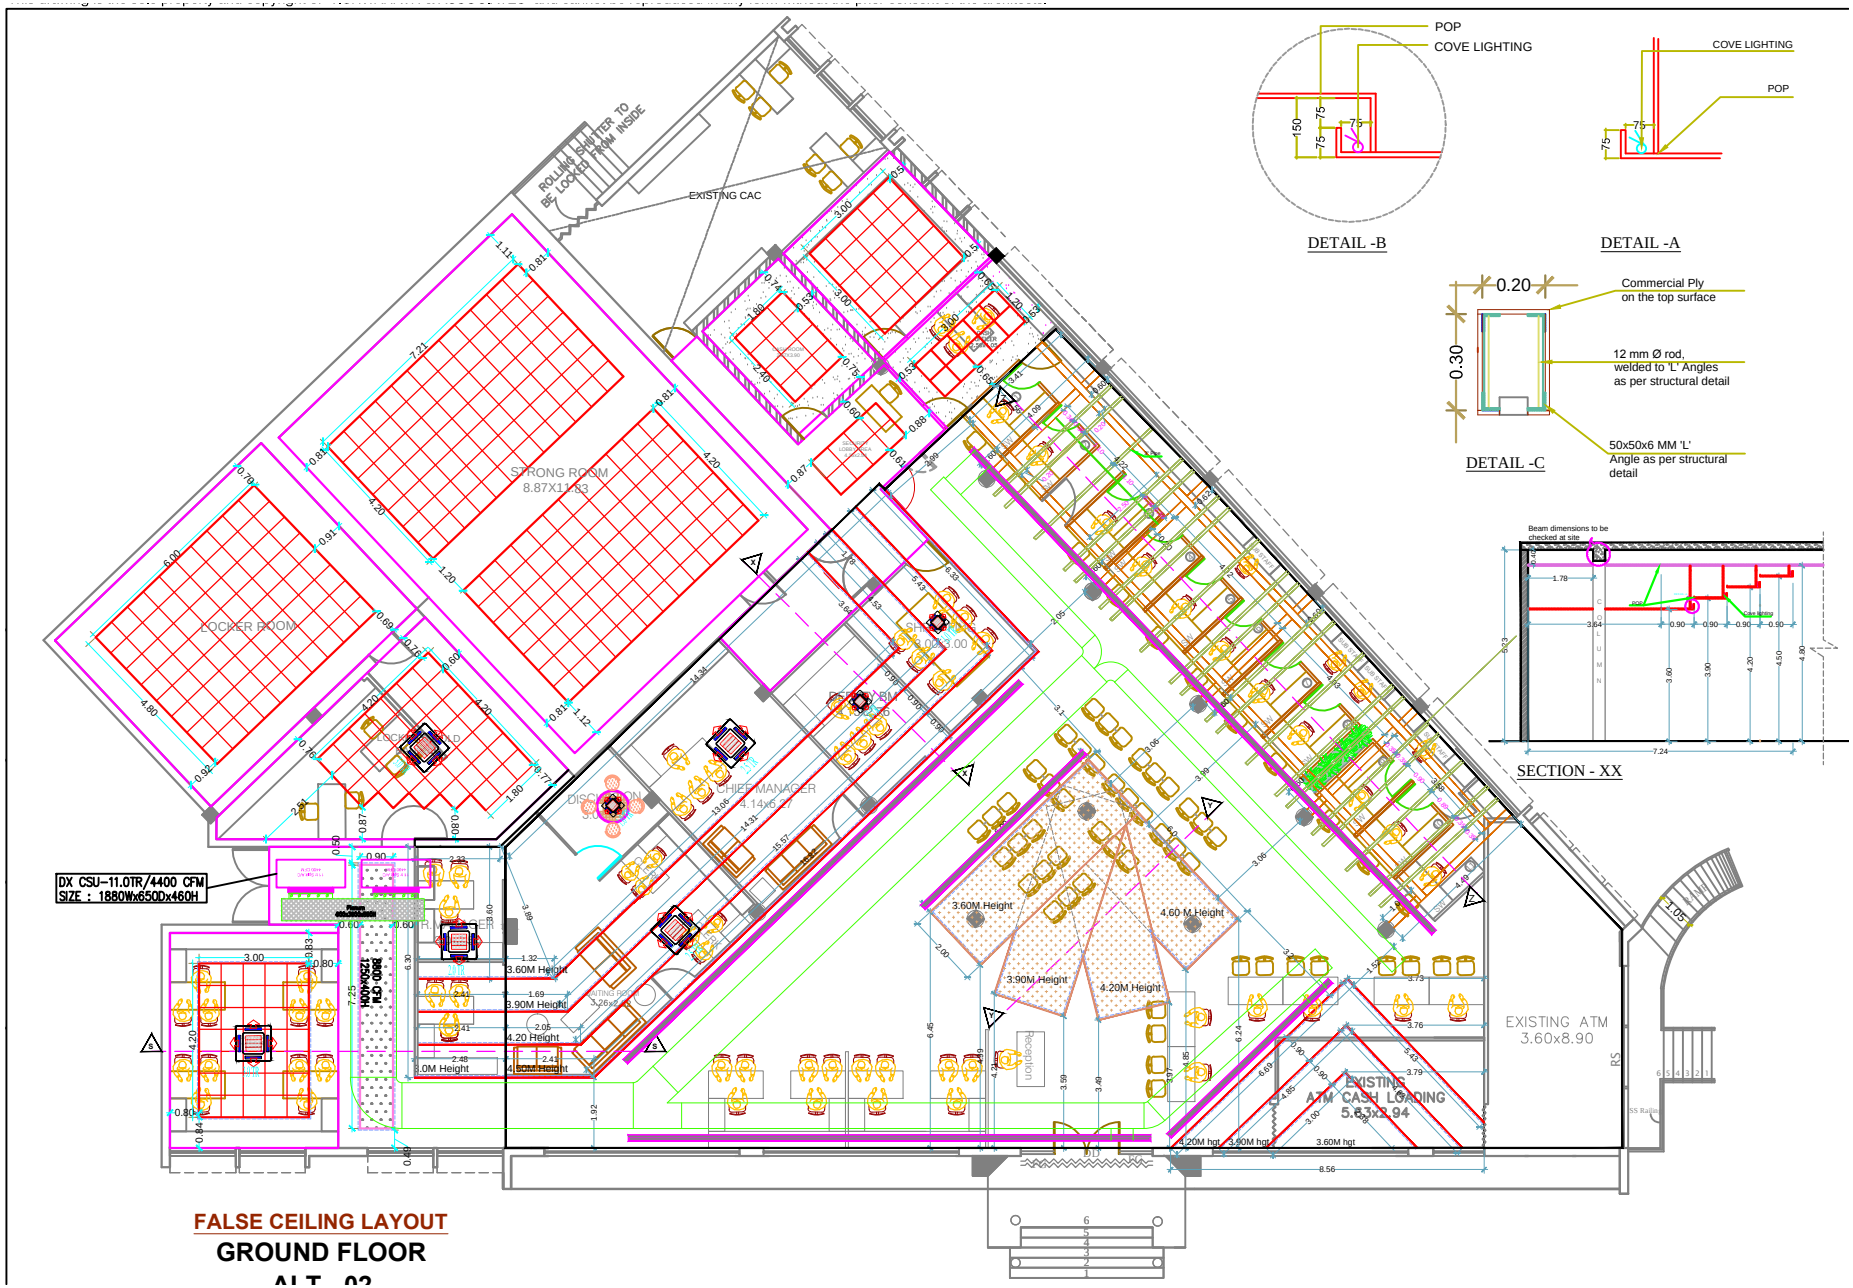

FALSE CEILING LAYOUT

GROUND FLOOR

ALT - 02