GROUND FLOOR PLAN

ALTERNATIVE - 8A

NOTE : REVISED AS PER DISCUSSION WITH SECURITY OFFICER ON 05-06-2025.

STATE BANK OF INDIA, DHIMA BRANCH

FALSE CEILING LAY OUT PLAN

GYPSUM BOARD FALSE CEILING @ 8'-0" HEIGHT

MINERAL FIBER FALSE CEILING @ 8'-6" HEIGHT

ELE. DB PANEL

ACDB SECTION :

DP MCB : Y1 PHASE : AC 3 - BM CABIN.
DP MCB : R1 PHASE : AC 4 - LOAN DEPARTMENT.
DP MCB : B1 PHASE : AC 5 - TRANSACTION AREA.

DP MCB : R2 PHASE : AC 6 - CASSETTE AC - HALL.
DP MCB : Y2 PHASE : AC 7 - CASSETTE AC - HALL.

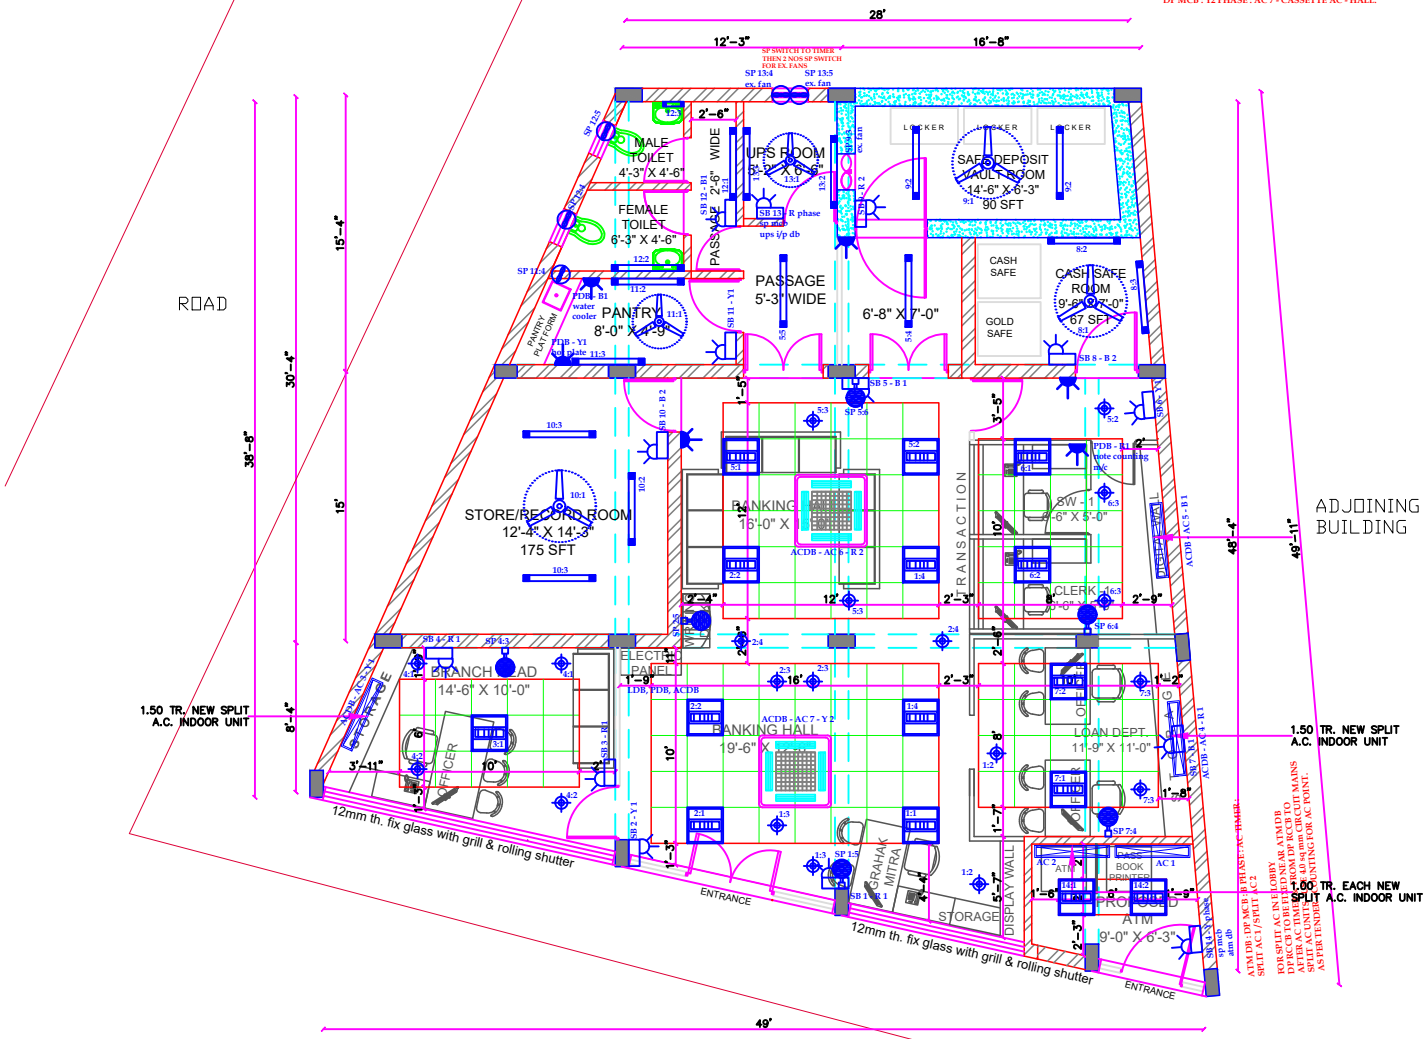

ATMDB SECTION :
SP MCB : Y PHASE : SB 14 - LIGHT SB.
DP MCB : B PHASE : AC TIMER - AC 1 / AC 2.
SP MCB : R PHASE : RAW POWER PT - R 8.

ELE. DB PANEL

LDB SECTION :
SP MCB : R 1 PHASE : SB 1 / SB 3 - SB 4.
SP MCB : Y 1 PHASE : SB 2 / SB 6 / SB 11.
SP MCB : B 1 PHASE : SB 5 / SB 7 / SB 12.

SP MCB : R 2 PHASE : SB 9.
SP MCB : Y 2 PHASE : SB 10.
SP MCB : B 2 PHASE : SB 8.

UPS I/P DB SECTION :
SP MCB : R PHASE : SB 13.

ELE. DB PANEL

PDB SECTION :
SP MCB : R1 PHASE : ⏚A POWER PT - SWC table.
SP MCB : Y1 PHASE : ⏚A POWER PT - freeze - pantry.
SP MCB : B1 PHASE : ⏚A POWER PT - hot plate - pantry.
SP MCB : R2 PHASE : raw power pts. : R 6 / R 1 / R 2.
SP MCB : B2 PHASE : raw power pts. : R 3 / R 4 / R 5.
SP MCB : Y2 PHASE : raw power pts. : R 7.

BIMAL TALATI
ARCHITECTS & INTERIOR DESIGNERS,
304, PRESIDENT HOUSE,
OPP. C.N. VIDYALAYA,
AMBAWADI,
AHMEDABAD – 380 006
INDIA.
PHONE:– (079) 26421682, 94089 94093
Email:– bimaltalati@gmail.com