


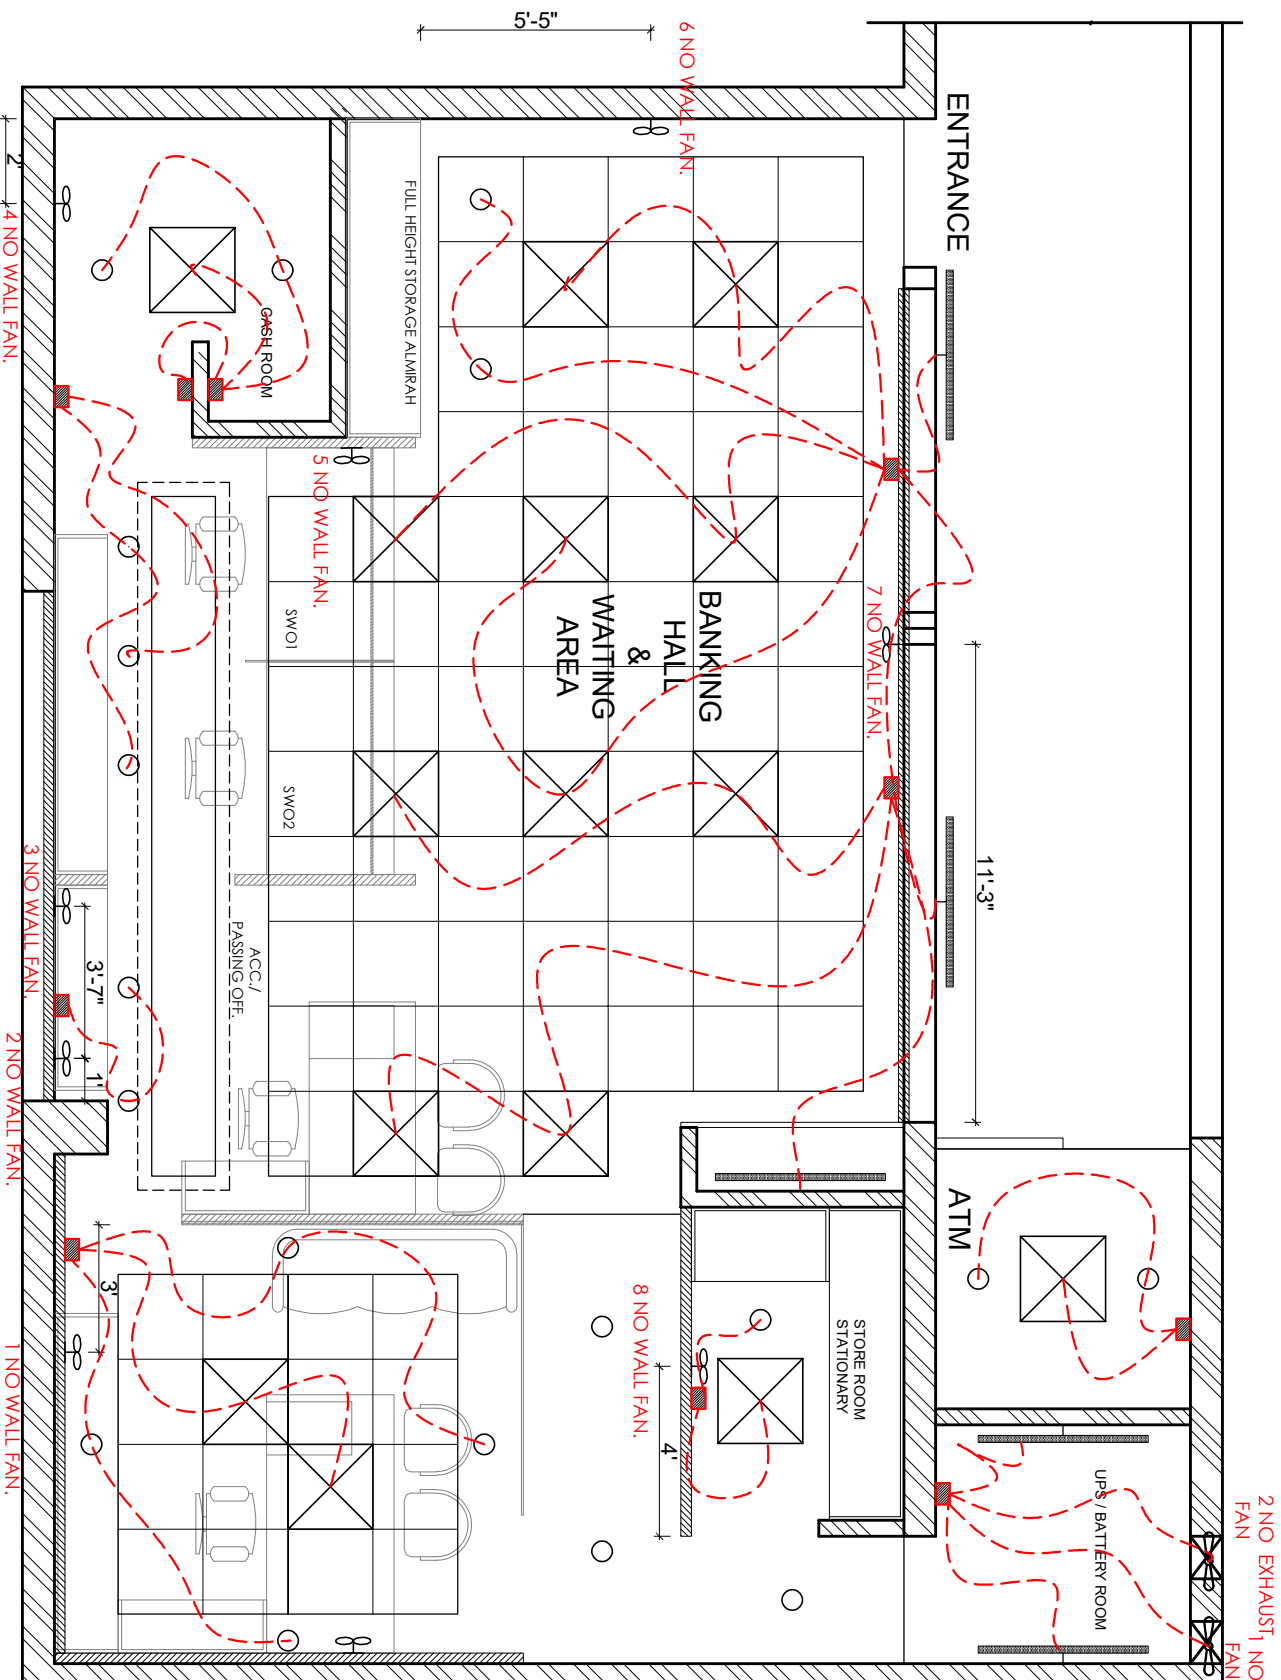

ELECTRICAL LEGEND



**2'-0" X 2'-0"
SQUARE LIGHT
(15 NO)**



T5 (4NO)



WALL FAN (12 NO)



EXHAUST FAN (6 NO)



DOWN LIGHT (35 NO)



SWITCH BOARD

1. All dimensions to be read and not scaled.
2. Any discrepancy to be brought to the notice of the architect before commencing work on the site.
3. The drawings, specifications and documents as instrument of service are the intellectual property of the Architect.

REVISION