


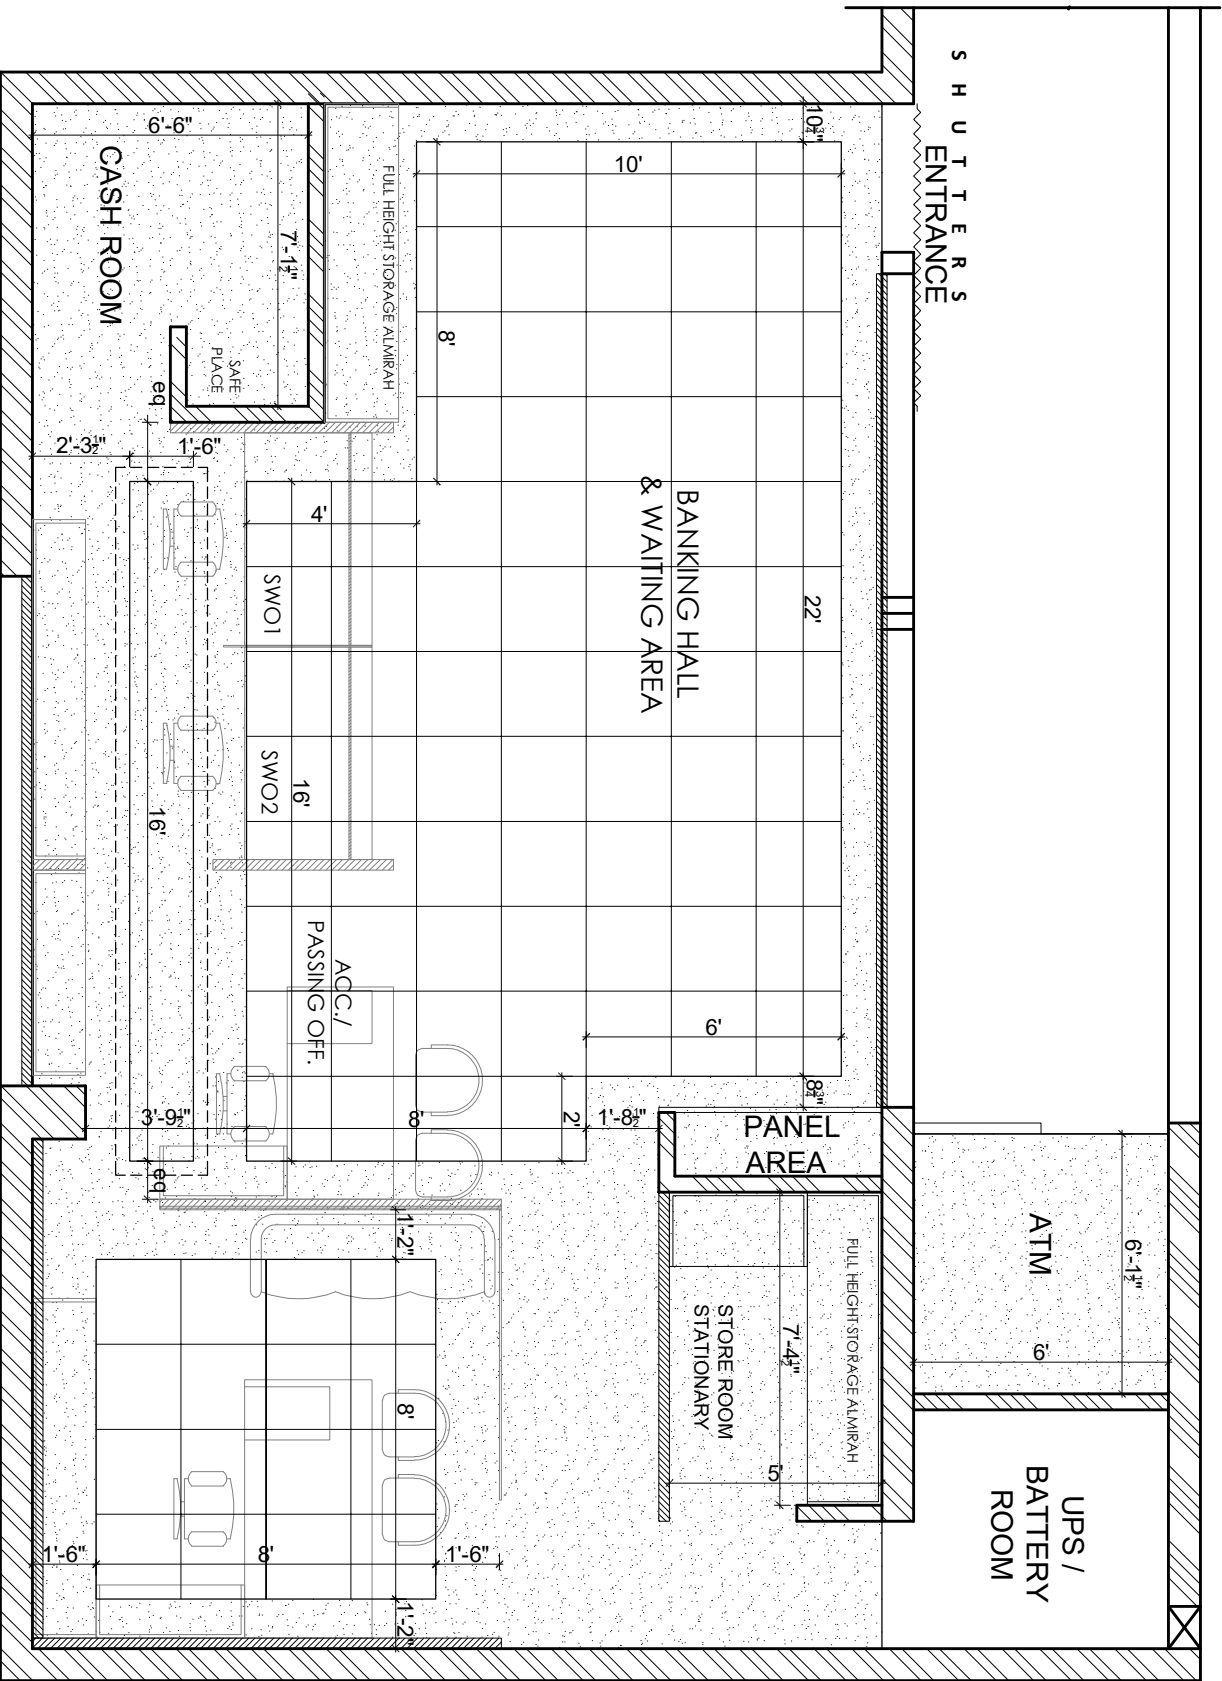

PROPOSED FALSE CEILING LAYOUT PLAN

NOTES:
1. All dimensions to be read and not scaled.
2. Any discrepancy to be brought to the notice of the architect before commencing work on the site.
3. The drawings, specifications and documents as instrument of service are the intellectual property of the Architect.

REVISION

PROJECT:
INTERIORS FOR SBI BRANCH
AT HOSHARPUR (PB)

DRAWN BY:
AAVAN
SCALE:
FIT TO SCALE
PROJECT NO.:
P95

DEALT BY:
SAVIER KASHYAP
DATE:
SEPT 2026
DRAWING NO.:
WDINT-02

CHECKED BY:

ARCHITECTS:


M. Arun Bopud
ARCHITECTURE, DESIGN & INTERIORS
#307, sector 17, Faridkot, INDIA
phone: 9961529062, 9672086672 email: info@vigneti.com