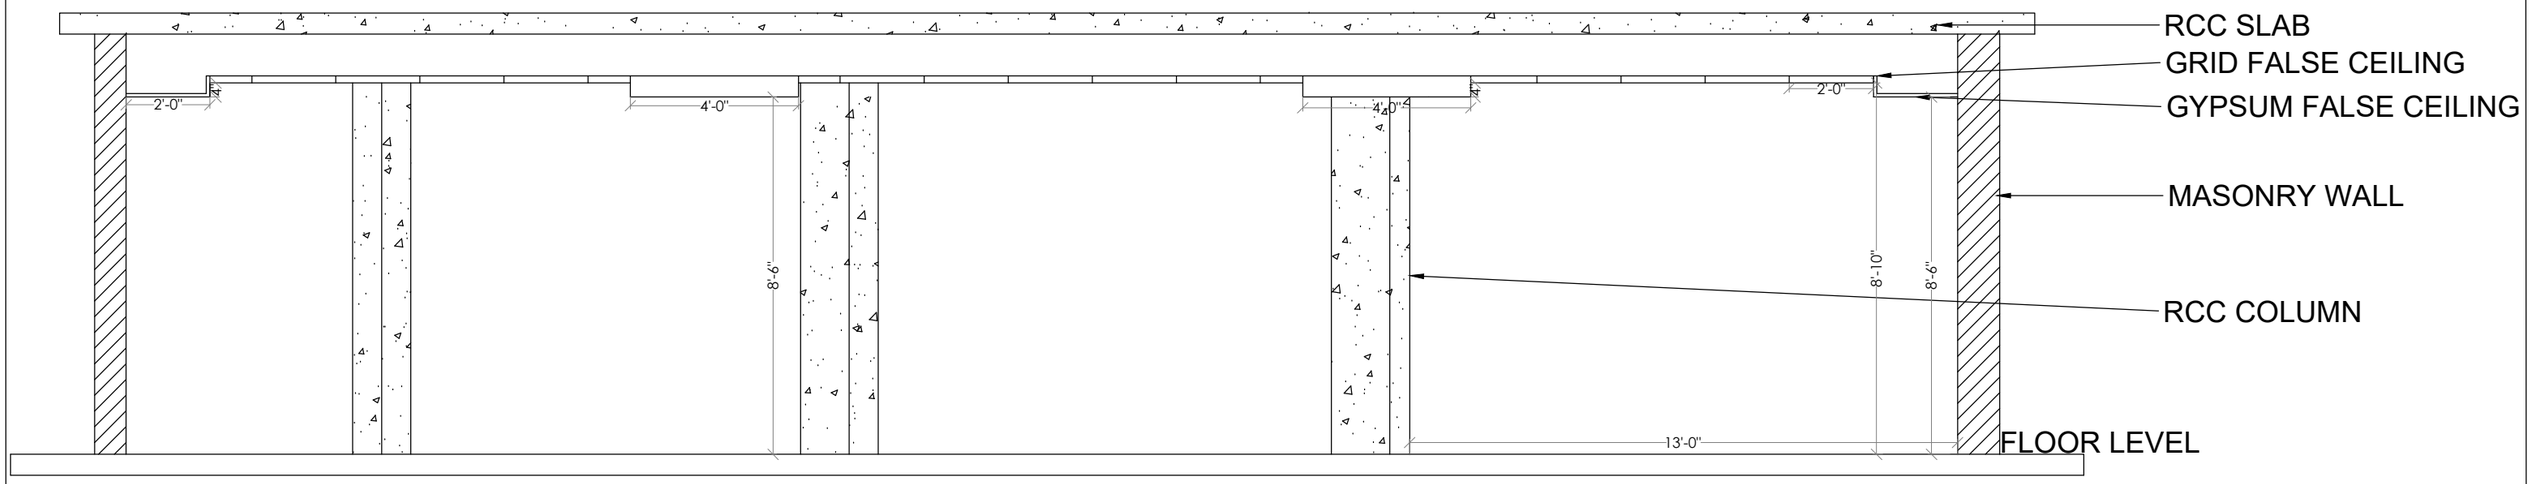

FALSE CEILING SECTION- A-A'

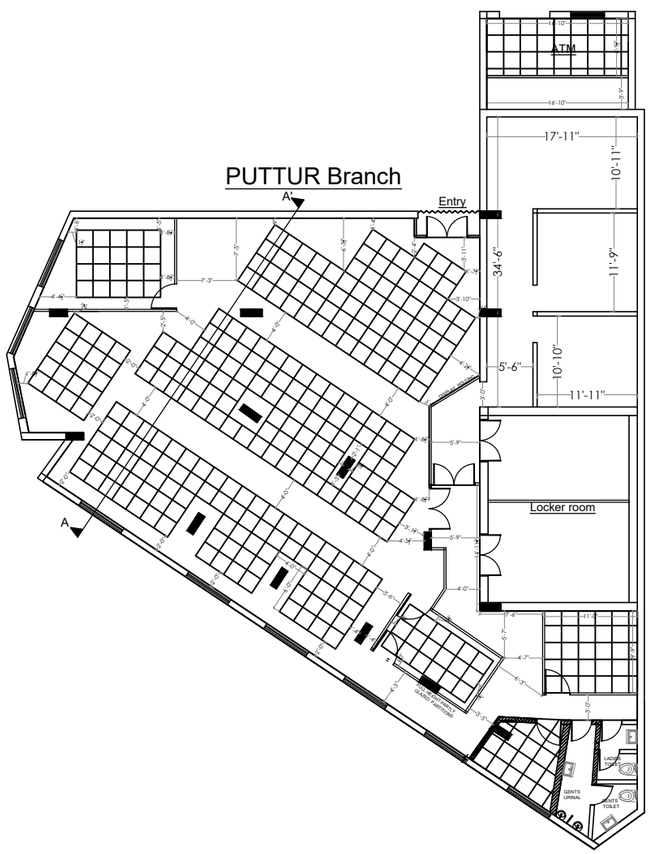

PROJECT		Orientation:				Sheet No.	
Proposed Interiors for State Bank of India , Puttur branch Note: ALL THE DIMENSIONS ARE GIVEN IN FEET. FOLLOW THE WRITTEN DIMENSIONS. DO NOT MEASURE THE DRAWING.	[__] BANK CLIENT COPY	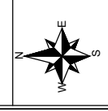	Date :23.10.2025 Scale : NTS Area : - Sq.ft.	Drawn By : PB Checked by: -	13/04/2026 5:08 PM	1	ARCHITECTS CHANDRAKIRAN. K.Y B.Arch, AIIA architects associated ARCHITECTS AND INTERIOR DESIGNERS 1 ST Floor, City Commercial Complex, Opposite Tejaswini Hospital, Kadri road, Mangaluru - 575 003 email: architectsassociated@gmail.com Ph: 0824-2211395
			Option No. :1	Scheme No. : R2			
			Dwg Tile : GROUND FLOOR PLAN FALSE CEILING SECTION				