PUTTUR Branch

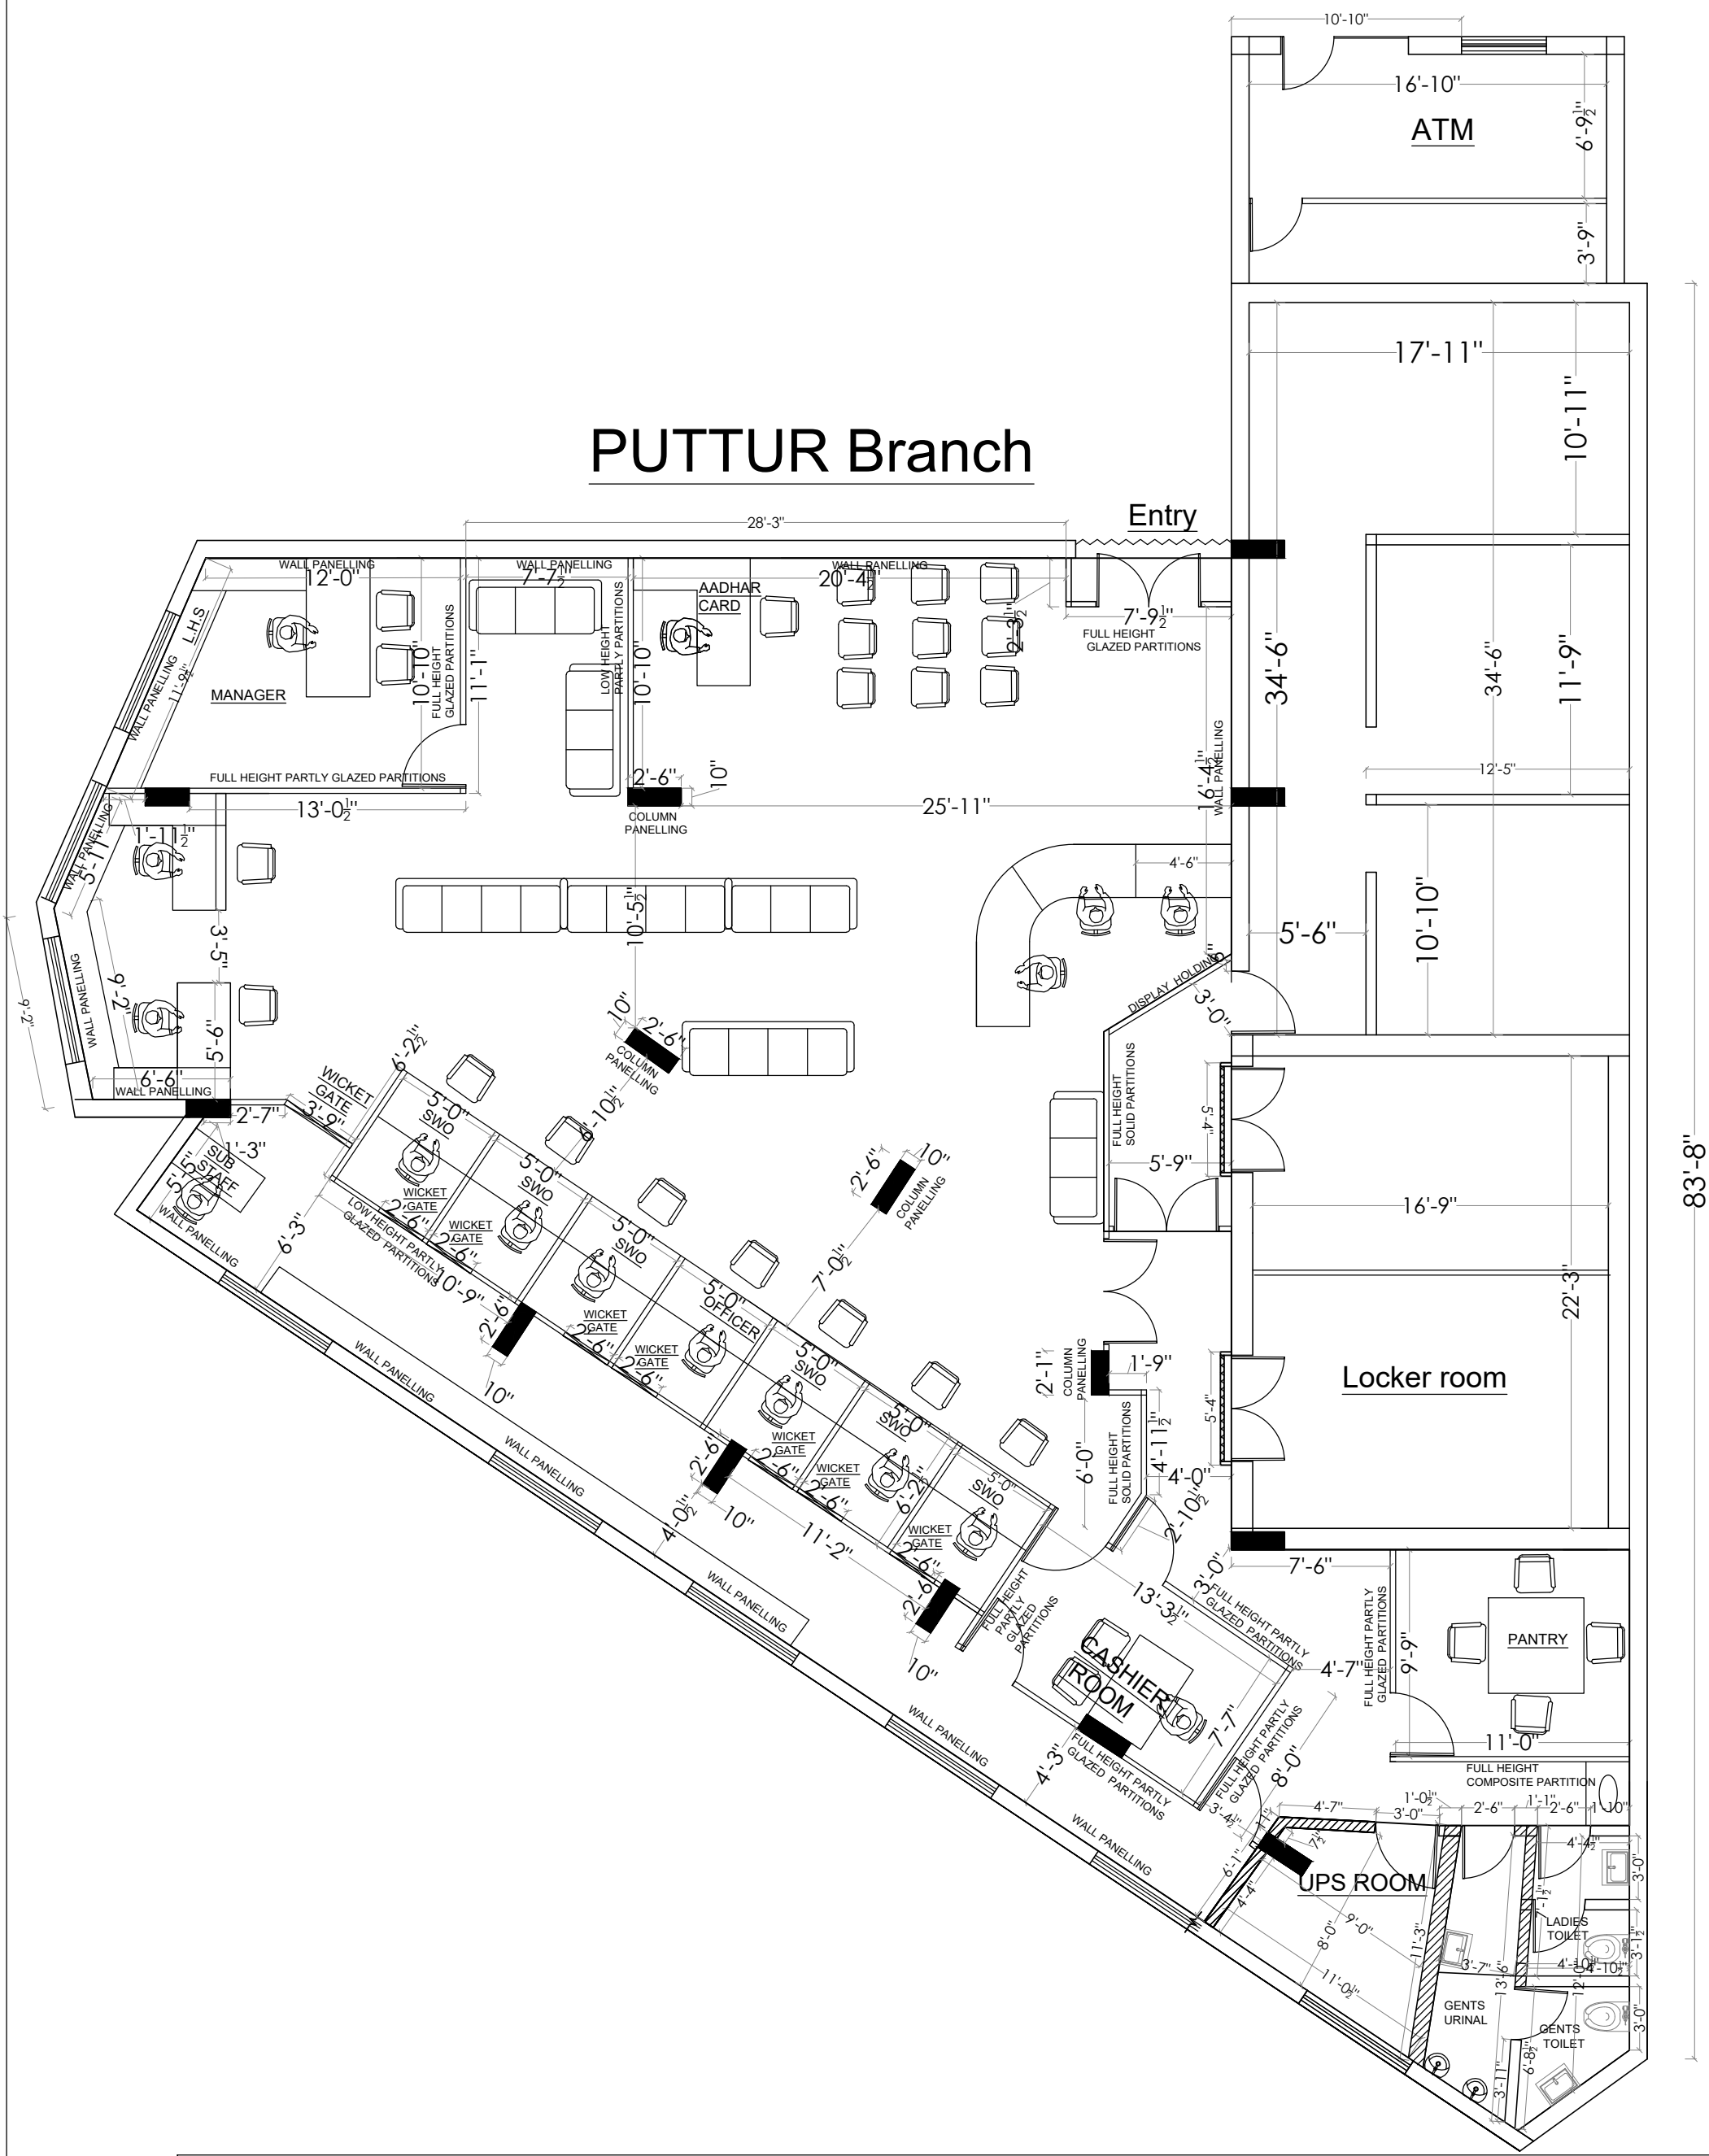

PROJECT		Orientation:	Date : 15.11.2024	Drawn By : -		Sheet No.	ARCHITECTS
Proposed Interiors for State Bank of India , Puttur branch	[__] CLIENT COPY		Scale : NTS	Checked by: -			CHANDRAKIRAN. K.Y B.Arch, AIIA
			Area : - Sq.ft.				architects associated
Note: ALL THE DIMENSIONS ARE GIVEN IN FEET. FOLLOW THE WRITTEN DIMENSIONS. DO NOT MEASURE THE DRAWING.			Option No. :1	Scheme No. : R0	13/04/2026 5:05 PM	1	ARCHITECTS AND INTERIOR DESIGNERS 1 ST Floor, City Commercial Complex, Opposite Tejaswini Hospital, Kadri road, Mangaluru - 575 003 email: architectsassociated@gmail.com Ph: 0824-2211395
			Dwg Tile : GROUND FLOOR PLAN BASIC PLAN WITH DIMENSION				