


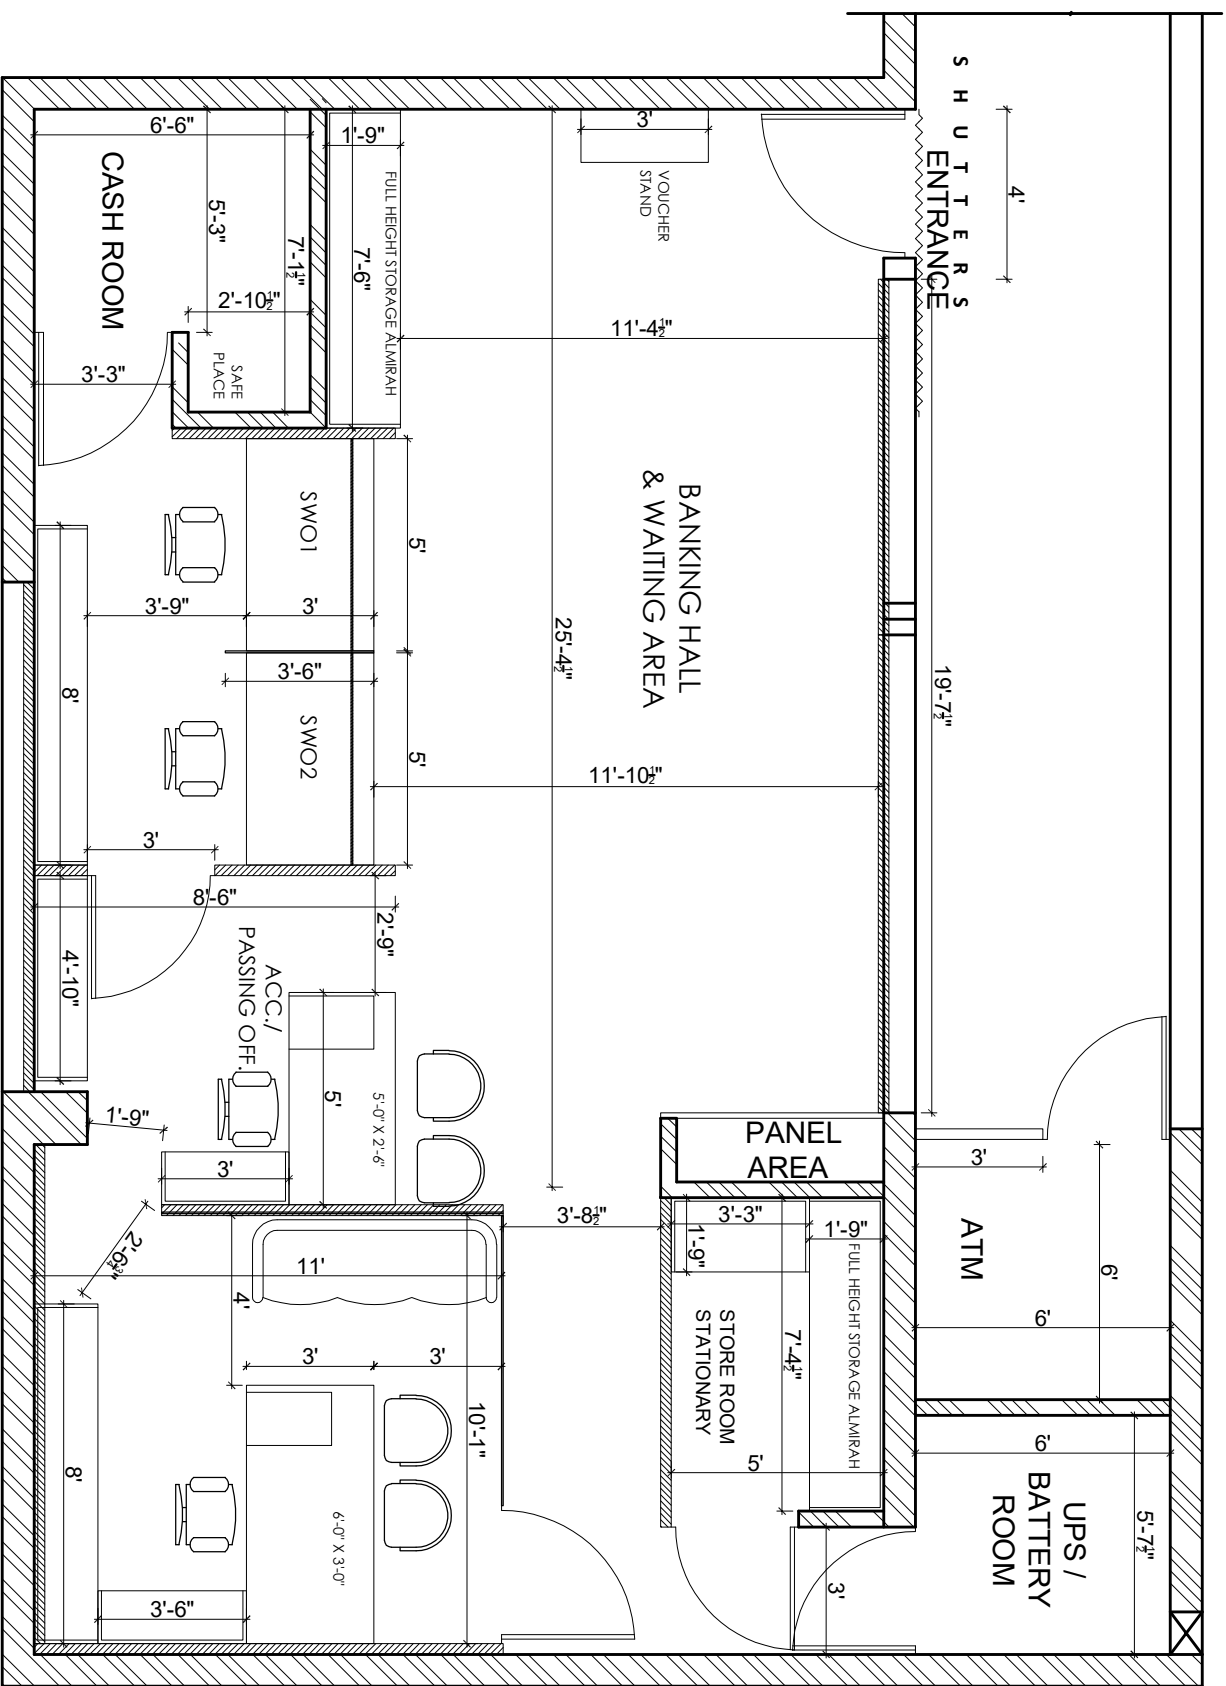

INTERIOR LAYOUT PLAN FOR SBI BRANCH AT HOSHIARPUR (PB)

NOTES:

1. All dimensions to be read and not scaled.

2. Any discrepancy to be brought to the notice of the architect before commencing work on the site.

3. The drawings, specifications and documents as instrument of service are the intellectual property of the Architect.

REVISION

PROJECT:

INTERIORS FOR SBI BRANCH AT HOSHIARPUR (PB)

DRAWN BY:

AVAN

DEALT BY:

SAVIER KASHYAP

CHECKED BY:

ARCHITECTS:

Mr. Arun Boppal

ARCHITECTURE DESIGN & INTERIORS

#302, sector 17, Parkside, IITD

phone: 9461259062, 9672086672 email: info@agoodesign.com

SHEET TITLE:

INTERIOR LAYOUT PLAN

PROJECT NO.:

195

DRAWING NO.:

WD INT-01