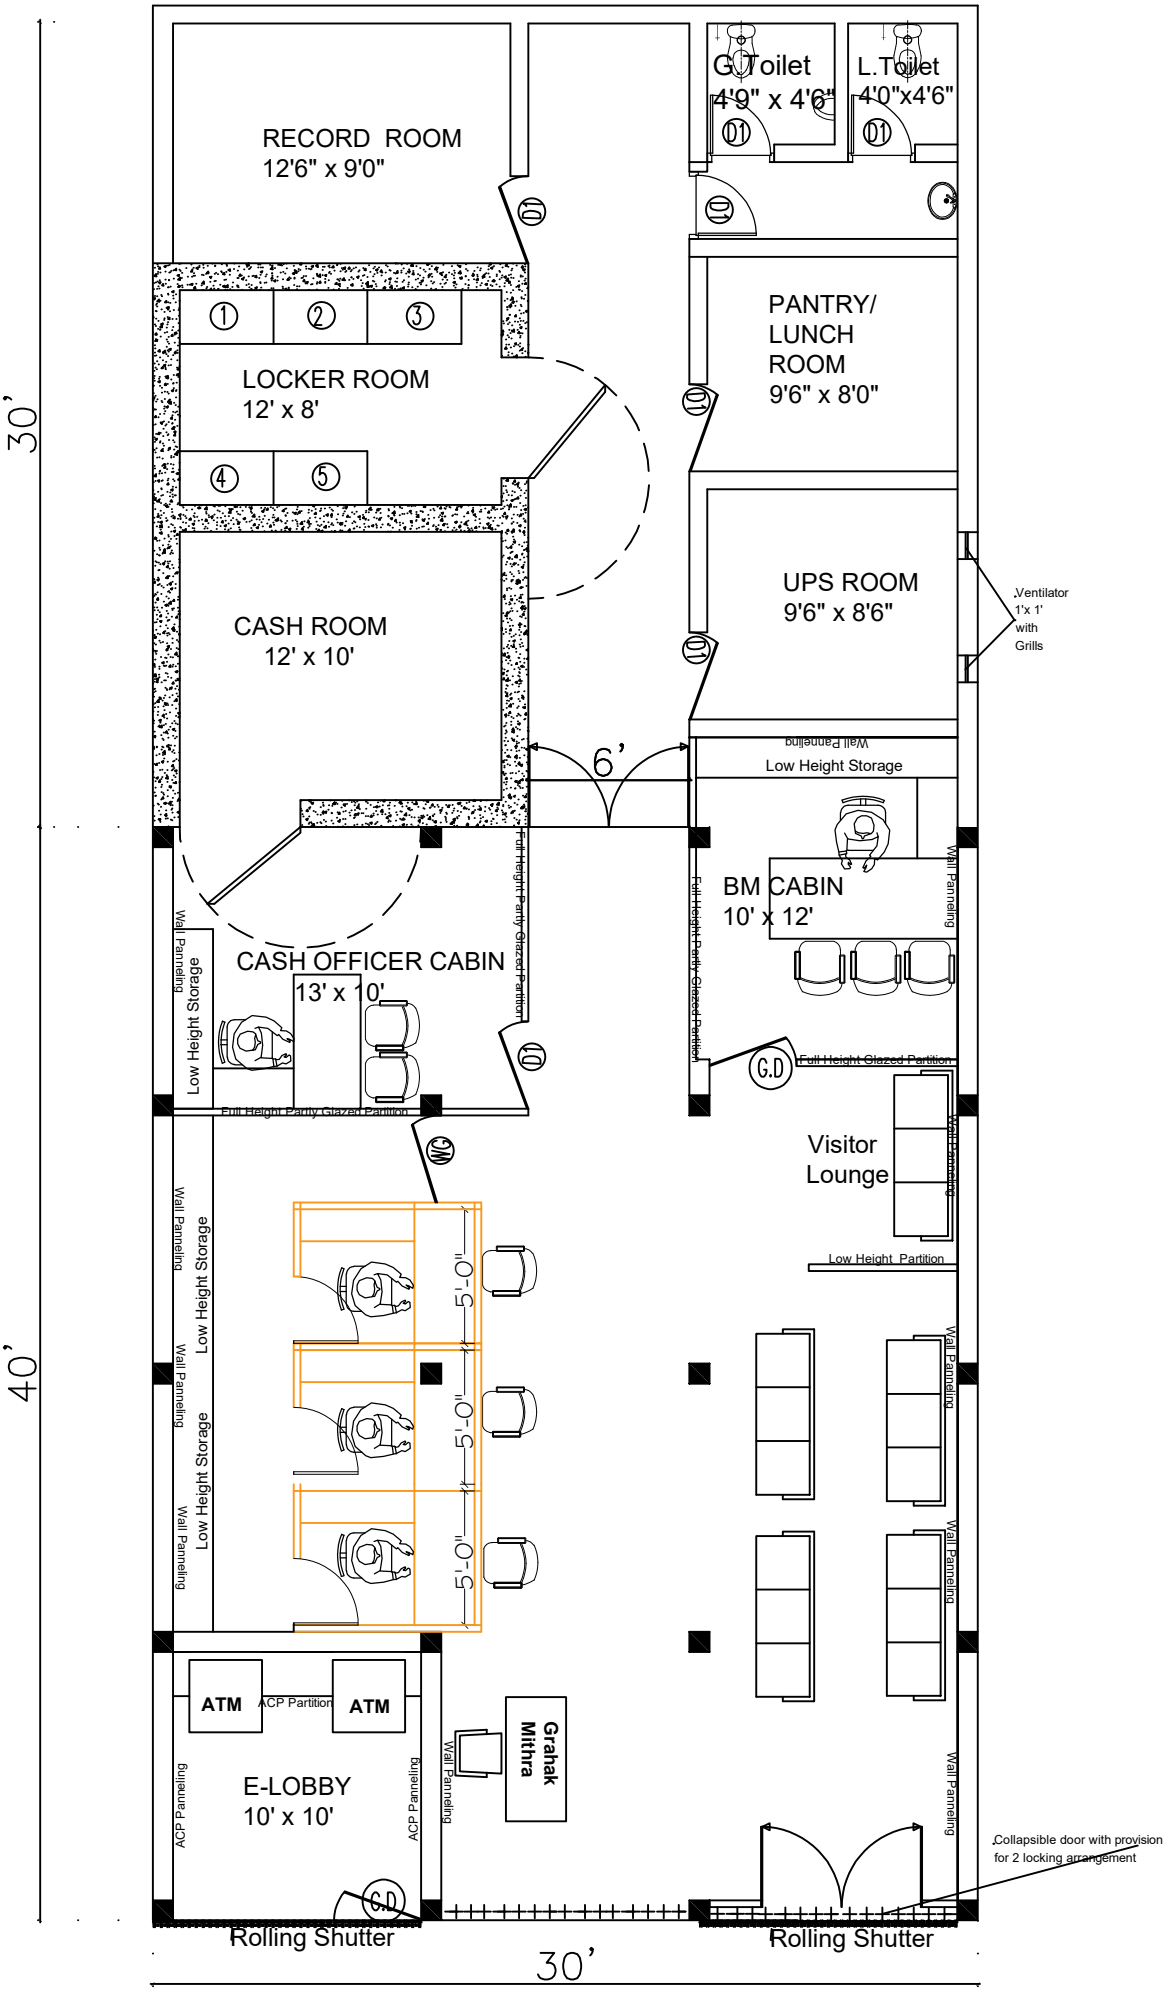

LAYOUT PLAN FOR SBI BRANCH, ALDUR