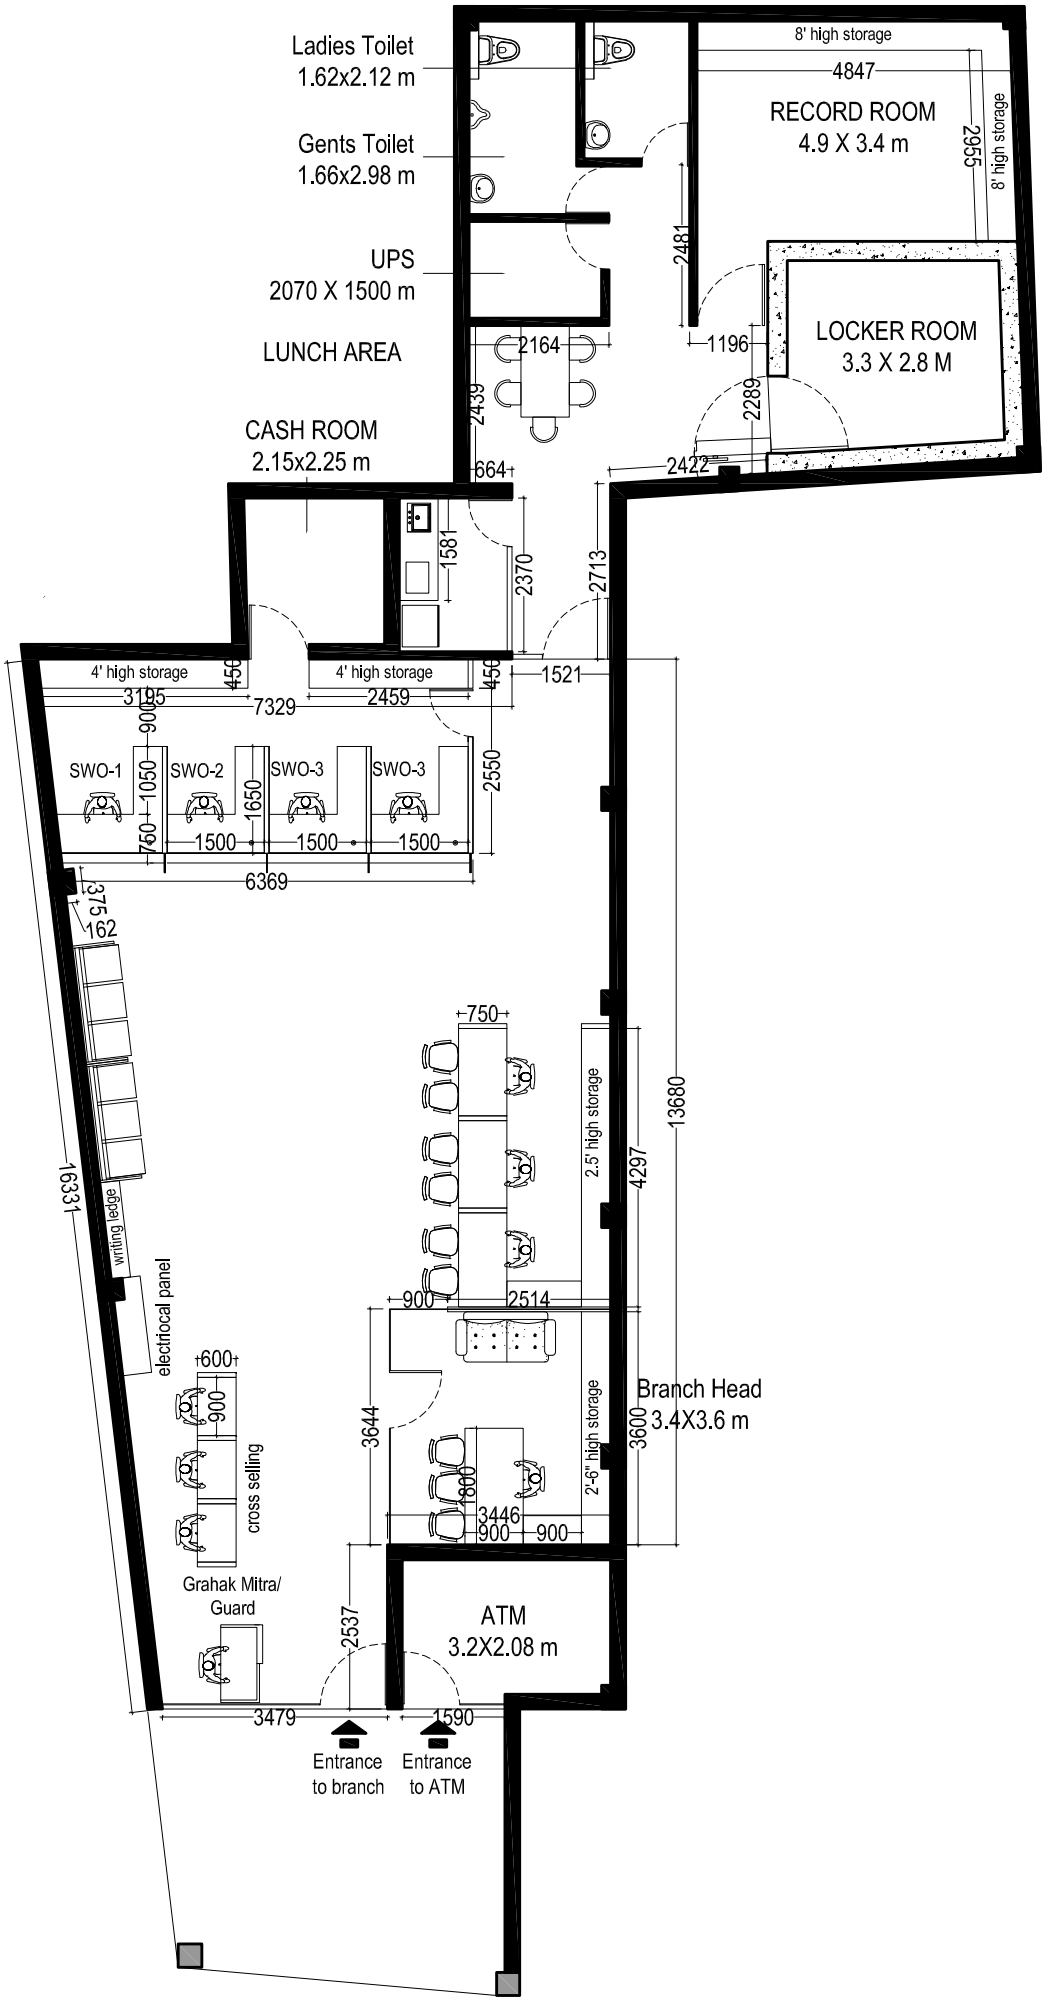

SBI

SIKANDRABAD BRANCH

Drawing Title :
LAYOUT PLAN

Date: 15/12/2025

Drawing No. : SBI/SI/ID/01

GEOTECH TECHNICAL ASSOCIATES (P) LTD.
G T A
B-004, Amrapali Princely Estate, Sector - 76, Noida - 201301
ph.: 9818938150, 9910297218
e-mail : technicalassociates9@gmail.com