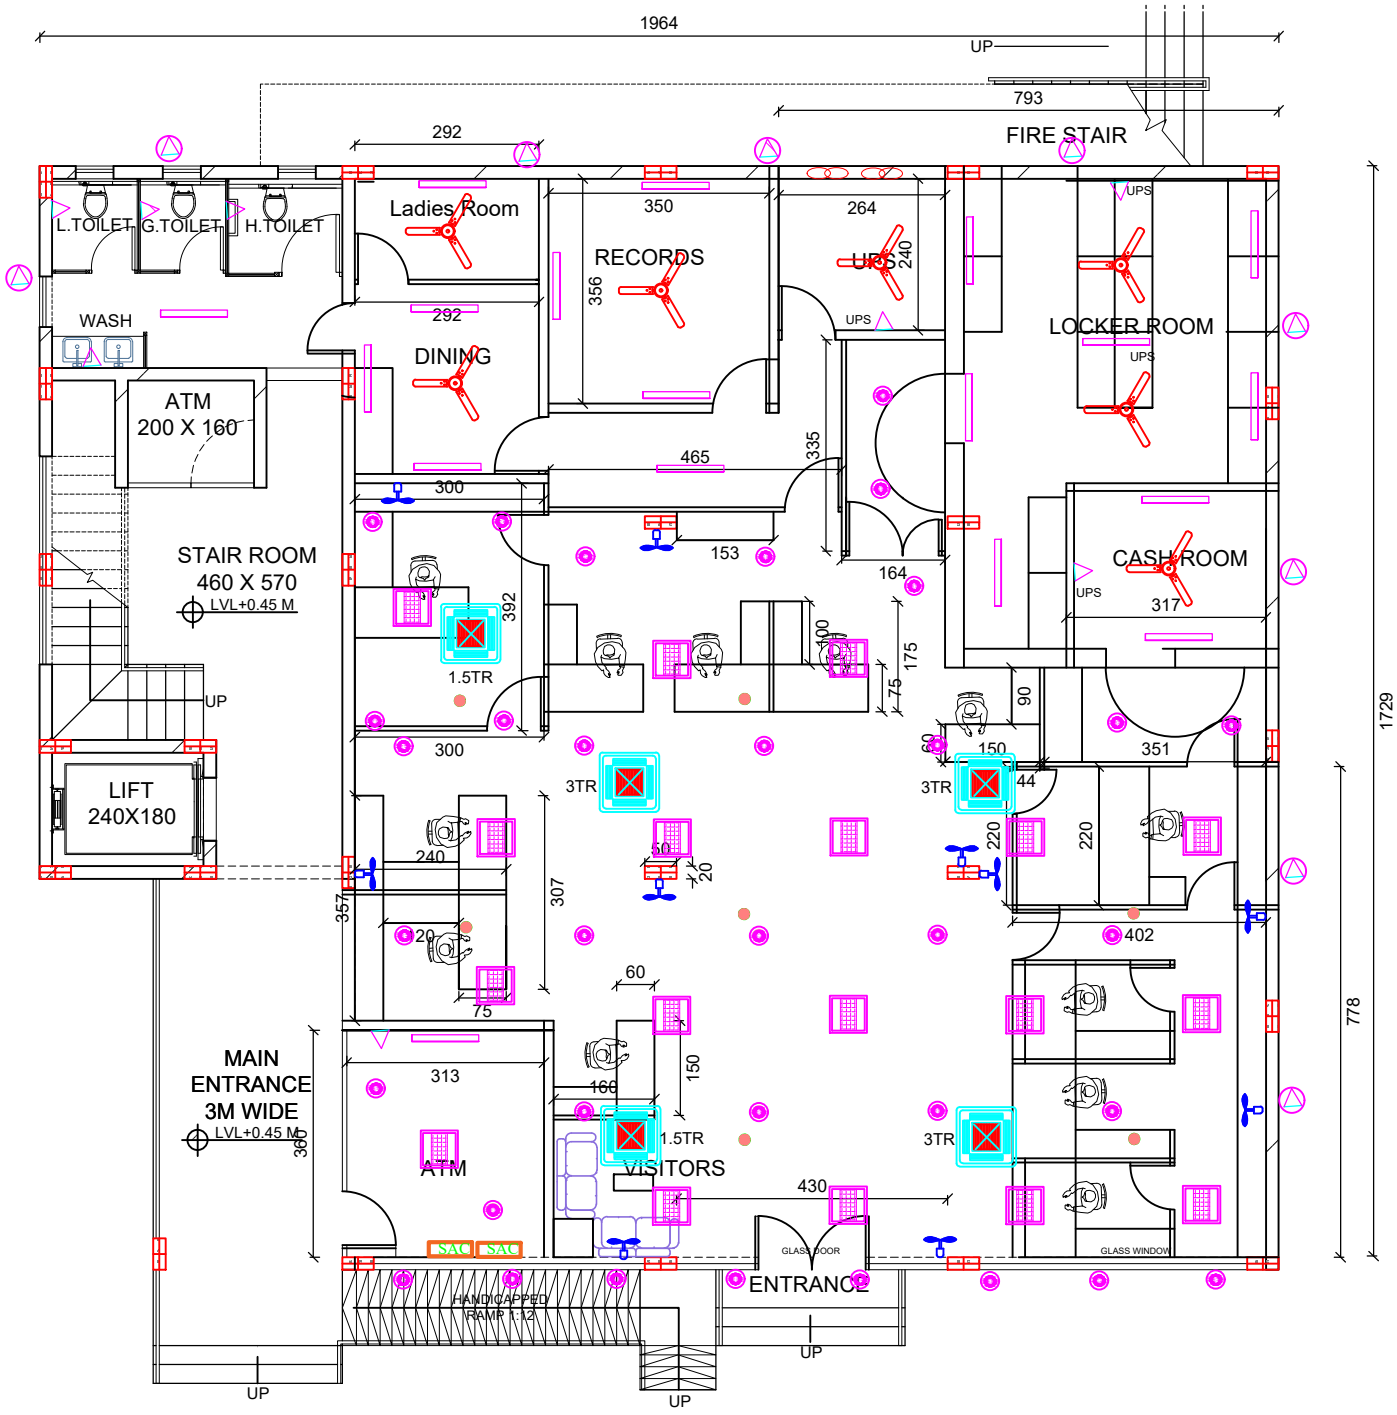

PROPOSED LAYOUT OF KECHERI BRANCH