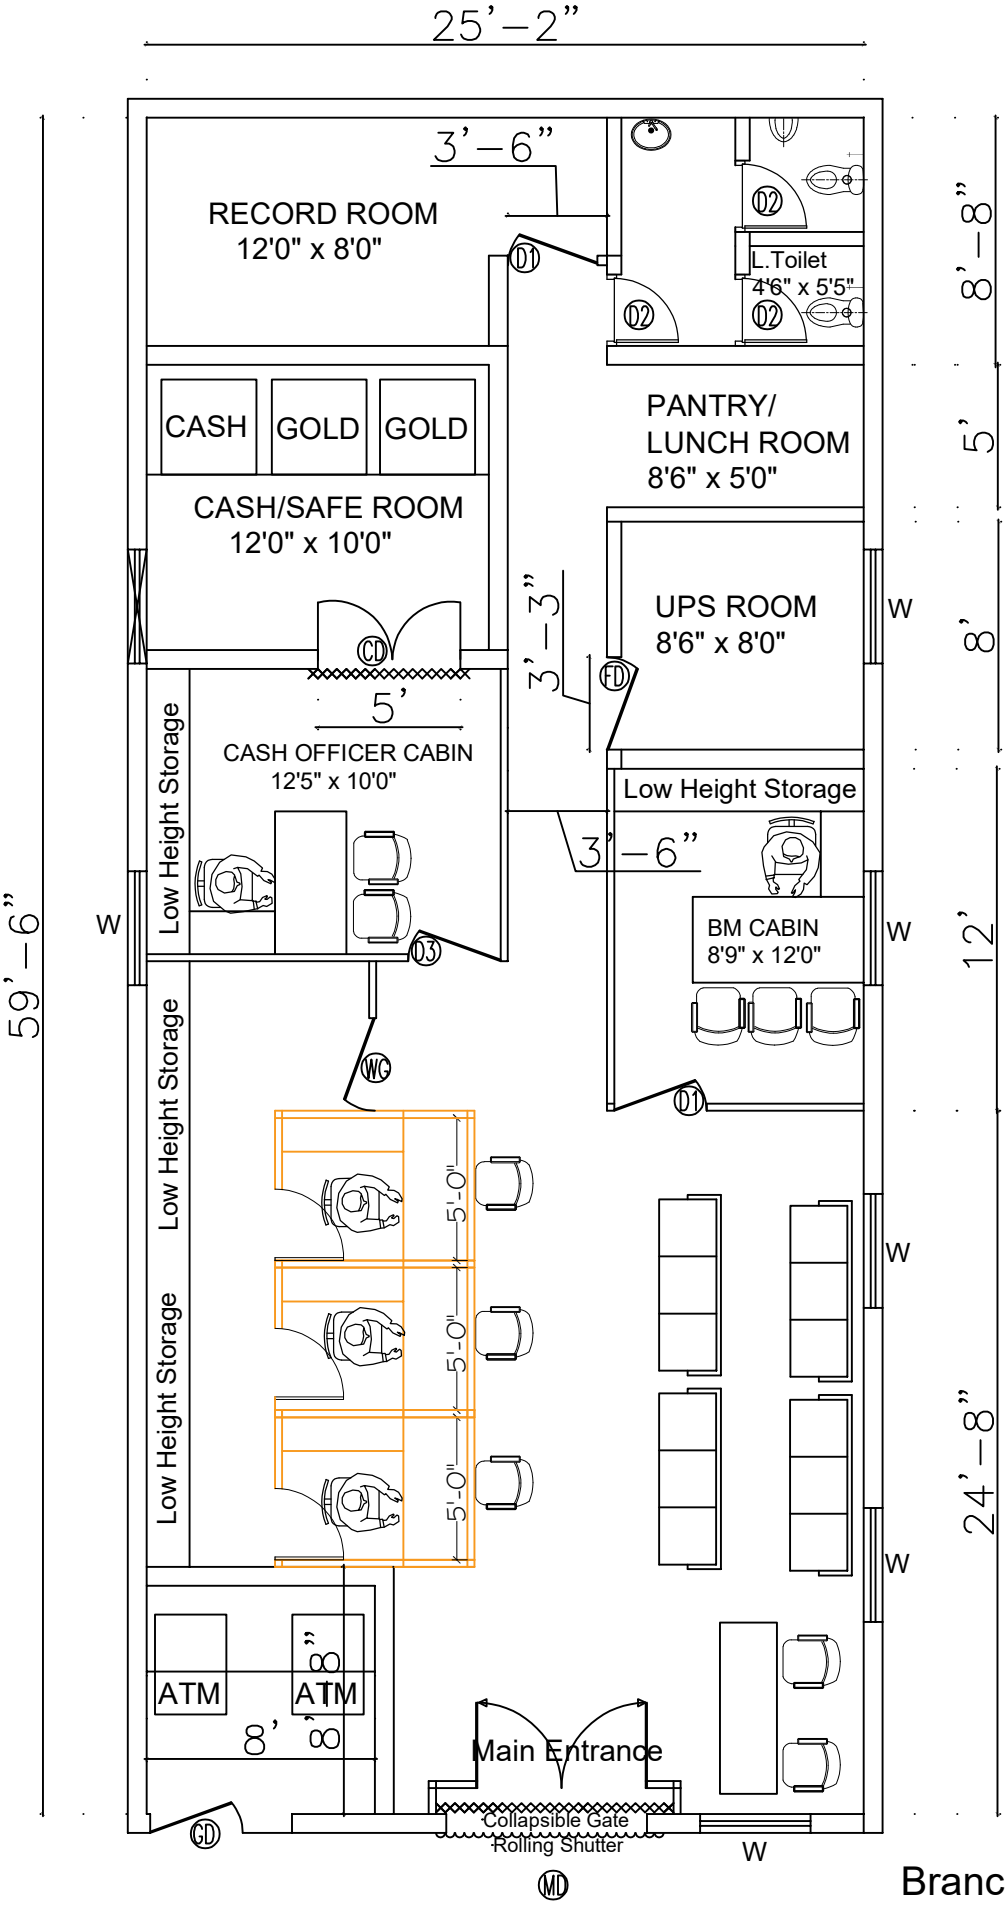

DOOR SCHEDULE

D1 - 3.5ft x 7ft
D2 - 2.5ft x 7ft
D3 -5.0ft x 7ft
FD - 2 hour rated fire door
3.25ft x 7ft
CD - 5ft x 7ft
(collapsible gate + 2 shutter wooden/ steel door)

MD - 7ft x 7ft (Rolling shutter + collapsible gate)

Branch Carpet Area ; 1,500 Sq.ft

PROPOSED INTERIOR LAYOUT FOR
NEW PREMISES OF SBI NIDAGHATTA BRANCH