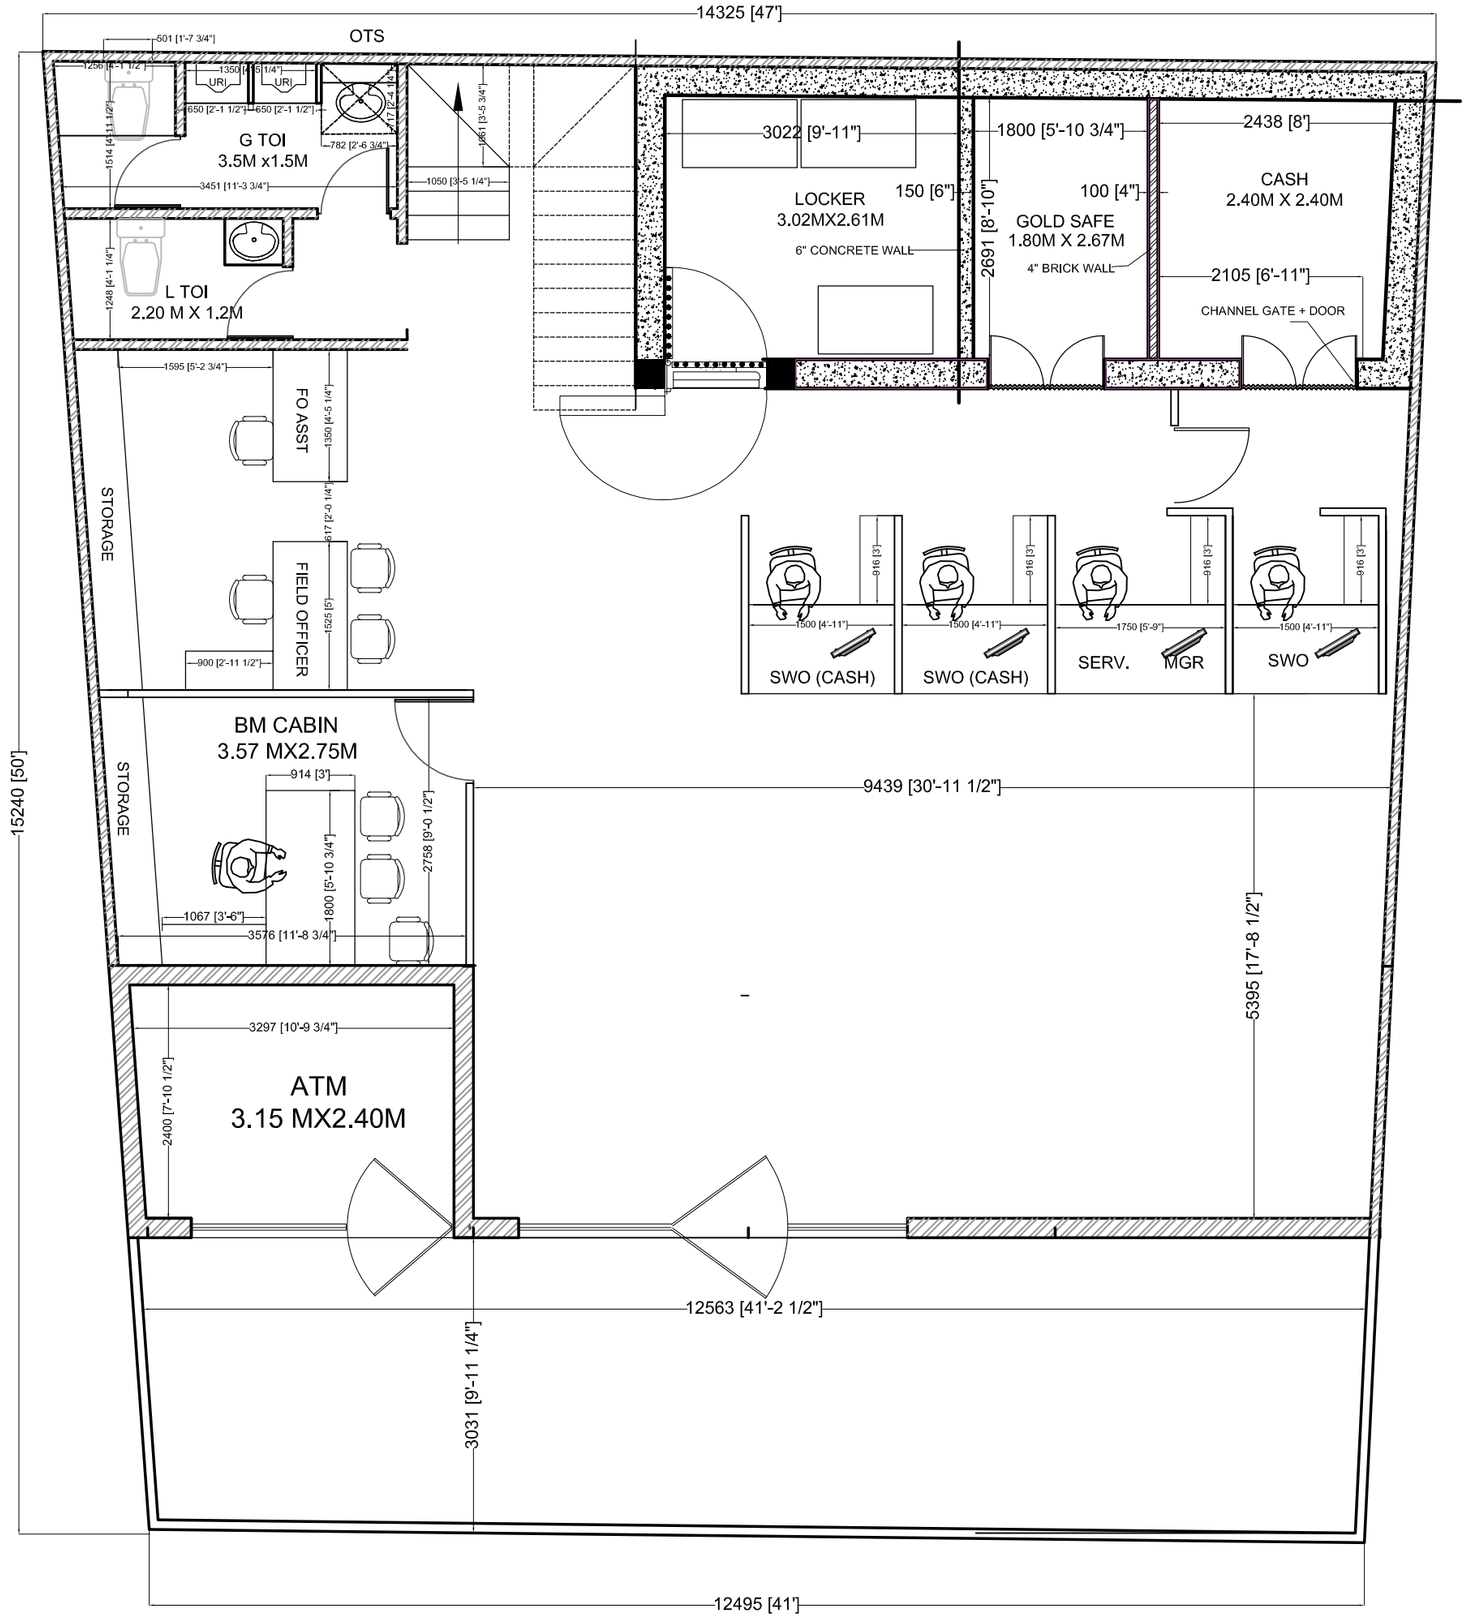

G FLOOR LAYOUT PLAN

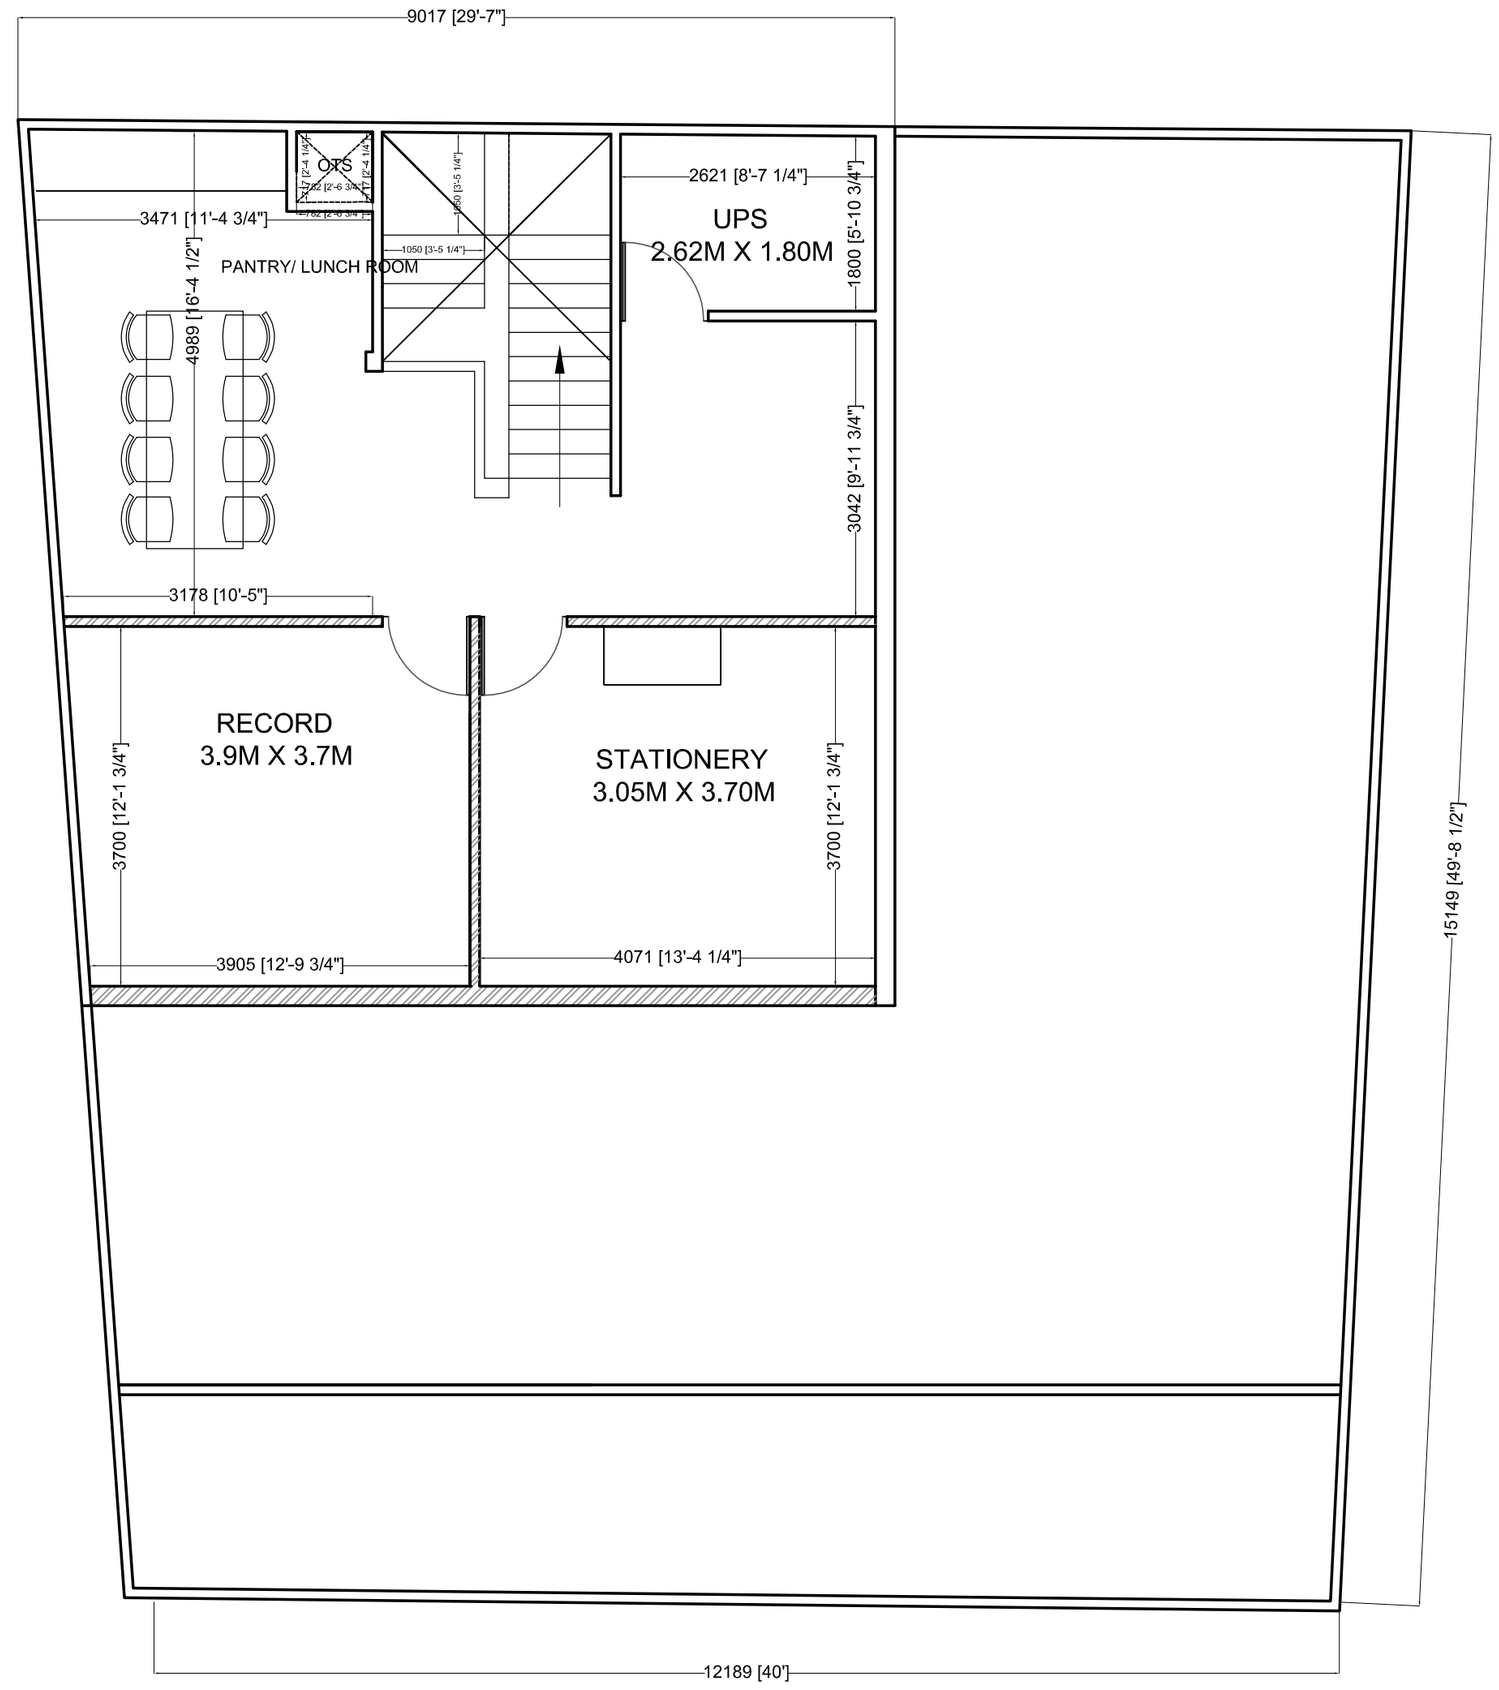

F FLOOR LAYOUT PLAN

COPYRIGHT: This Drawing is Copyright of *Design Avenues Architects* and is not to be Copied without permission.

PROJECT & CLIENT	SHEET SET TITLE	STATUS	DWG. NO.	NORTH
PROPOSED INTERIOR FURNISHING FOR SHUJALPUR CITY BRANCH PREMISES AT SHUJALPUR (MP) CLIENT: SBI	PROPOSED LAYOUT PLAN	✓ PROP GFC	SHC/SBI/01 DATED 06/01/2026	

DEALT	DRAWN	APPROV.
SP	RU	SP

ARCHITECTS	ADDRESS
Design Avenues BHOPAL ✓ INDORE	MZ-4, SHRI LAKSHMI LEELA TOWER, 240 SNEH NAGAR, SAPNA SANGEETA ROAD, INDORE Mobile : 98260-74756