TENDER DRAWING

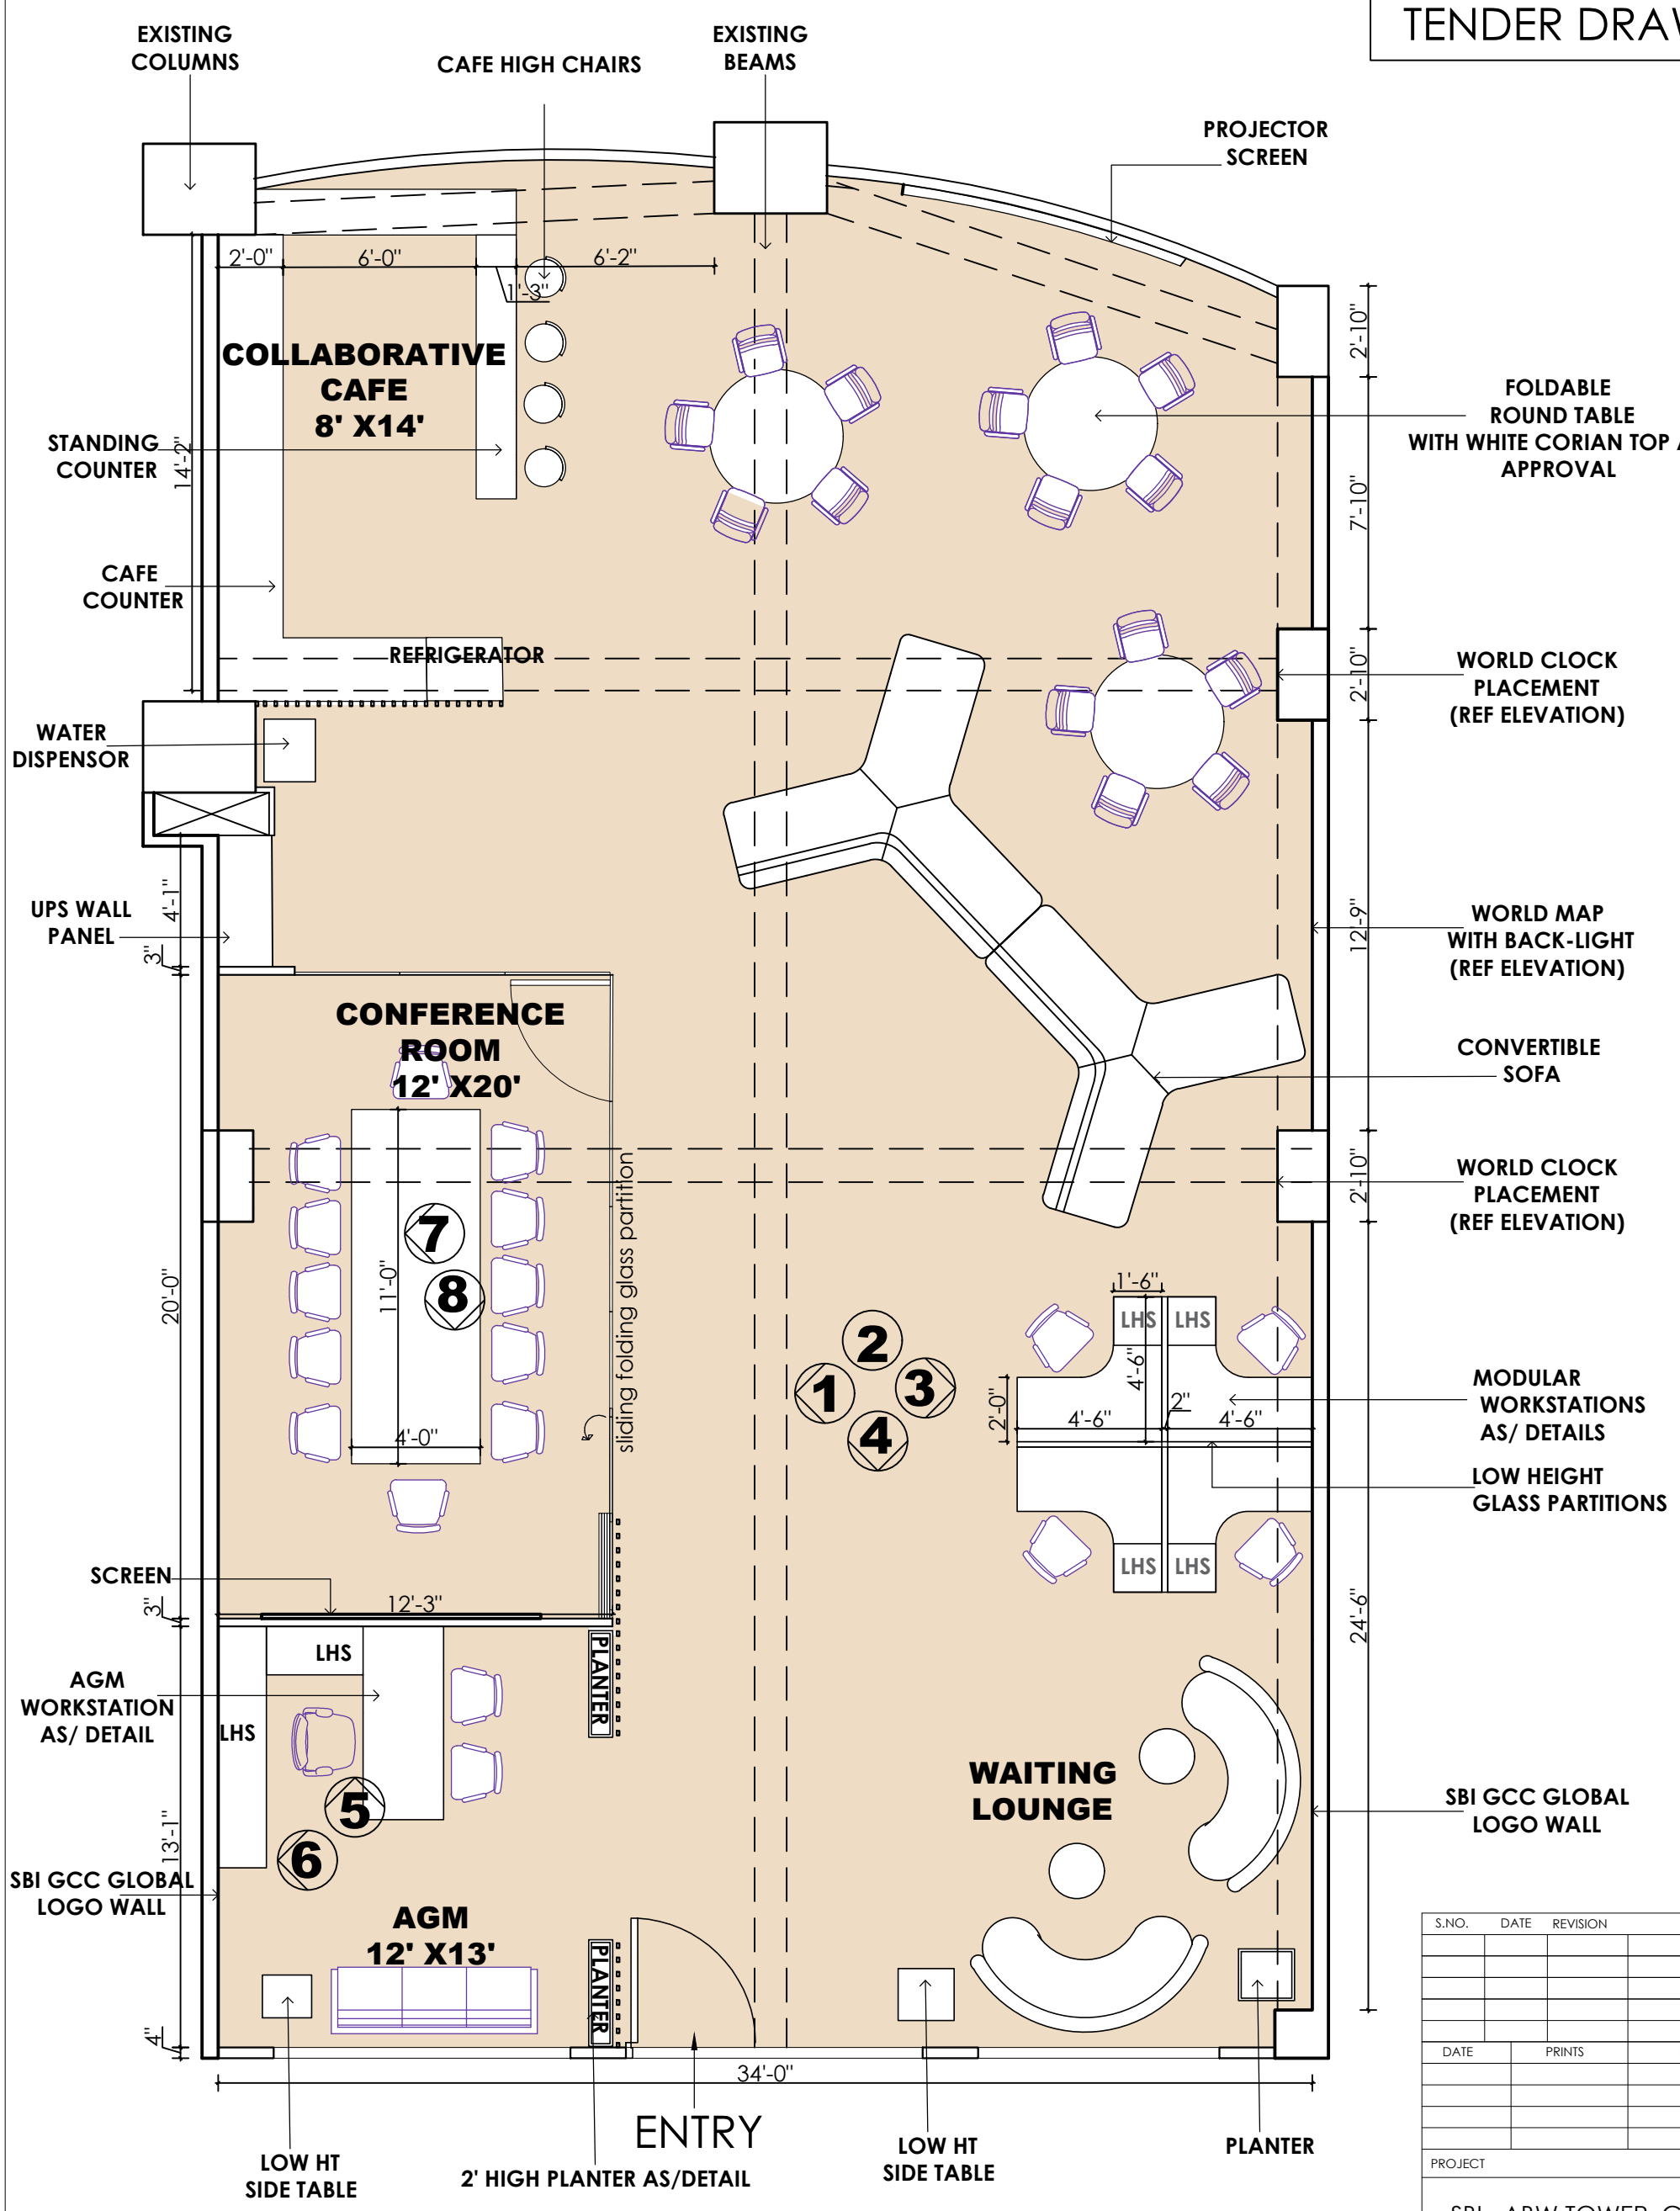

S.NO.	DATE	REVISION	DESCRIPTION

DATE	PRINTS	ISSUED TO

PROJECT

SBI ABW TOWER, GURUGRAM

TANEJA ASSOCIATES P. LTD.
ARCHITECTS PLANNERS INTERIOR DESIGNERS
E-32 SOUTH EXT. ONE NEW DELHI 49 TEL 24698159, 24620407

TITLE

LAYOUT PLAN

DEALT	DATE	REVISION
SCALE	JOB NO.	DRAWING NO.