


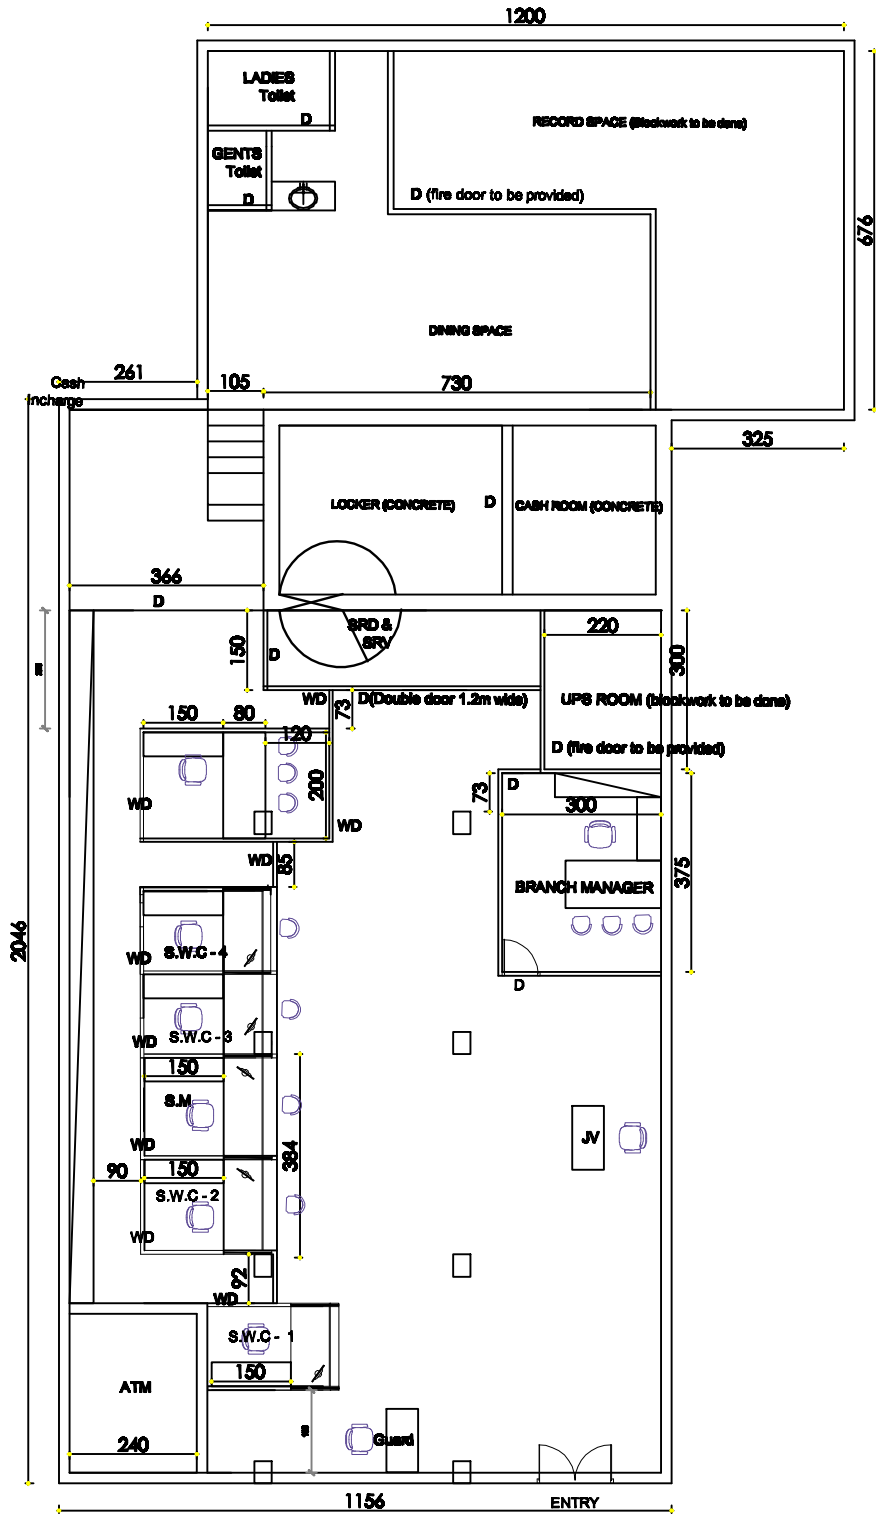

SBI MALAYANKEEZHU - RENOVATION -
DWG NO.3- DT. 6.08.2026

MANAGER(CVL),
AO TVM.

MANAGER(HR),
RBO-4 TVM.

BRANCH MANAGER,
SBI MALAYANKEEZHU.

CHIEF MANAGER(OPERATIONS),
RBO-4 TVM.

REGIONAL MANAGER,
RBO-4 TVM.