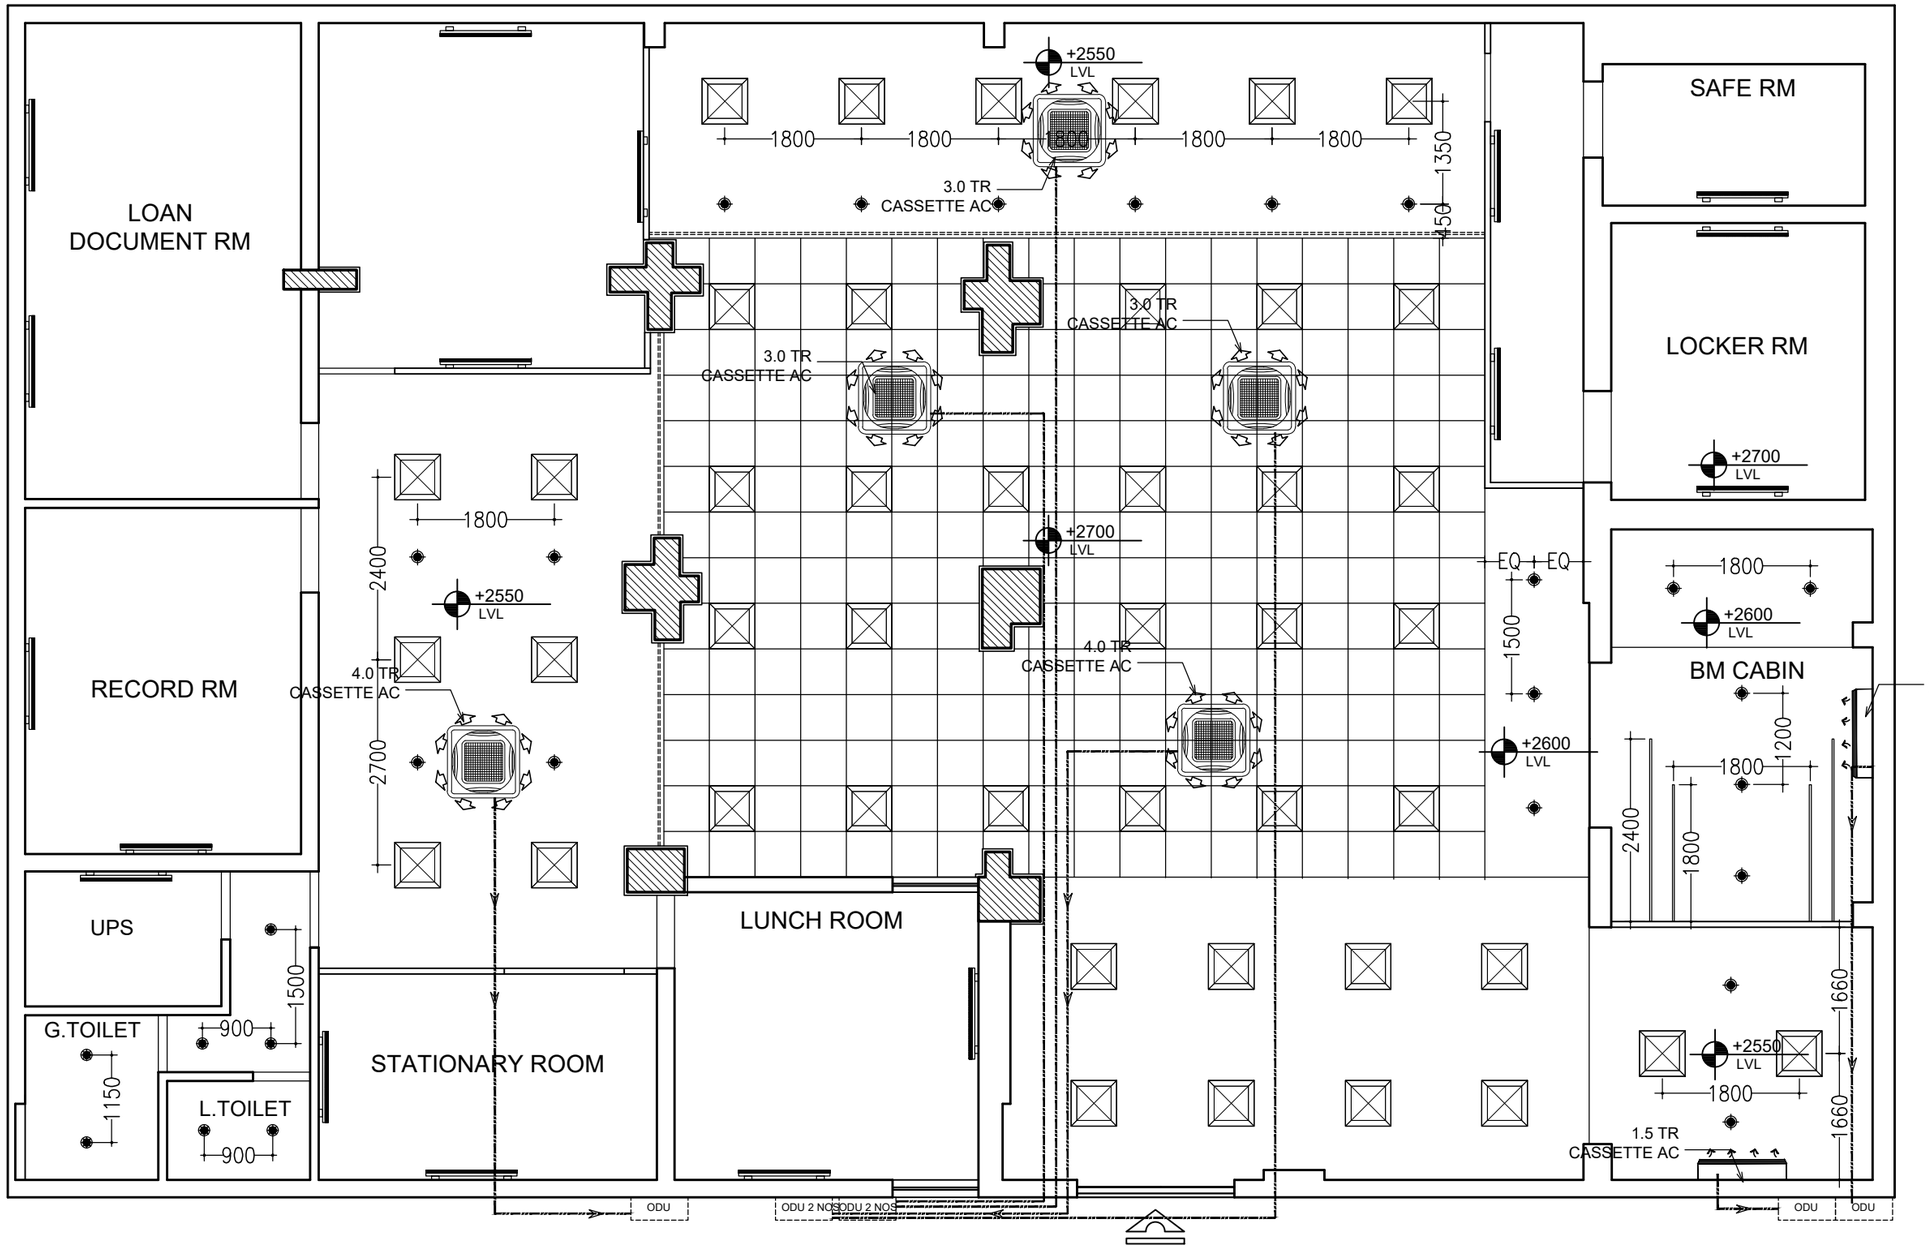


LEGENDS

S.NO.	SYMBOL	AREA	
1.		BANKING HALL 2225 SQ/FT	3 Nos 3 Tr. CASSETTE AC 2 Nos 4 Tr. CASSETTE AC
2.		BANKING HALL	1 No 1.5 Tr WALL MOUNTED SPLIT AC
3.		BM OFFICE 190 SQ/FT	1 No 2.0 Tr WALL MOUNTED SPLIT AC

REGIONAL MANAGER(RBO-3)

BM (CHANDAUS BRANCH)

NOTE :-

* ALL DIMENSIONS & LEVELS ARE IN MILLIMETER UNLESS NOTED OTHER WISE (U.N.O.).
* DO NOT SCALE ANY DRAWING ONLY FOLLOW THE WRITTEN DIMENSIONS ONLY.
* THIS DRAWING SHOULD BE READ IN CONJUCTION WITH RELEVANT ARCH. & SERVICE DRAWINGS.
* ANY DESCREPANCY SHOULD BE BROUGHT TO THE NOTICE OF CONSULTANT IMMEDIATLY.
* CONTRACTOR IS REQUESTED TO VERIFY ALL THE DIMENSIONS BEFORE COMMENCEMENT OF WORK.

DRG. NO.	SCALE
VSPL /SBI /CND /AC-01	N.T.S.
DEALT BY : JYOTI BACHETI	CHKD. BY : NEELAM SHARMA

NOTE :-
THIS DRAWING IS PROPERTY OF M/s VASTU SADAN PVT. LTD. & NOT TO BE COPIED OR HANDED OVER TO A PARTY OR USED FOR THE PURPOSE OTHER THAN FOR WHICH IT HAS BEEN ISSUED.

DRG. TITLE	DATE :
AC LAYOUT PLAN	12-12-2025

PROPOSED INTERIOR WORK for STATE BANK OF INDIA CHANDAUS BRANCH, ALIGARH, U.P.

ARCHITECTS
VASTU SADAN PVT. LTD.
122A/12, Gautam Nagar, New Delhi - 110049.
PHONE : 41643426, 41643626 FAX : 91-11-41643426
Email:-vspvtltd@gmail.com, vastusadan@yahoo.co.in