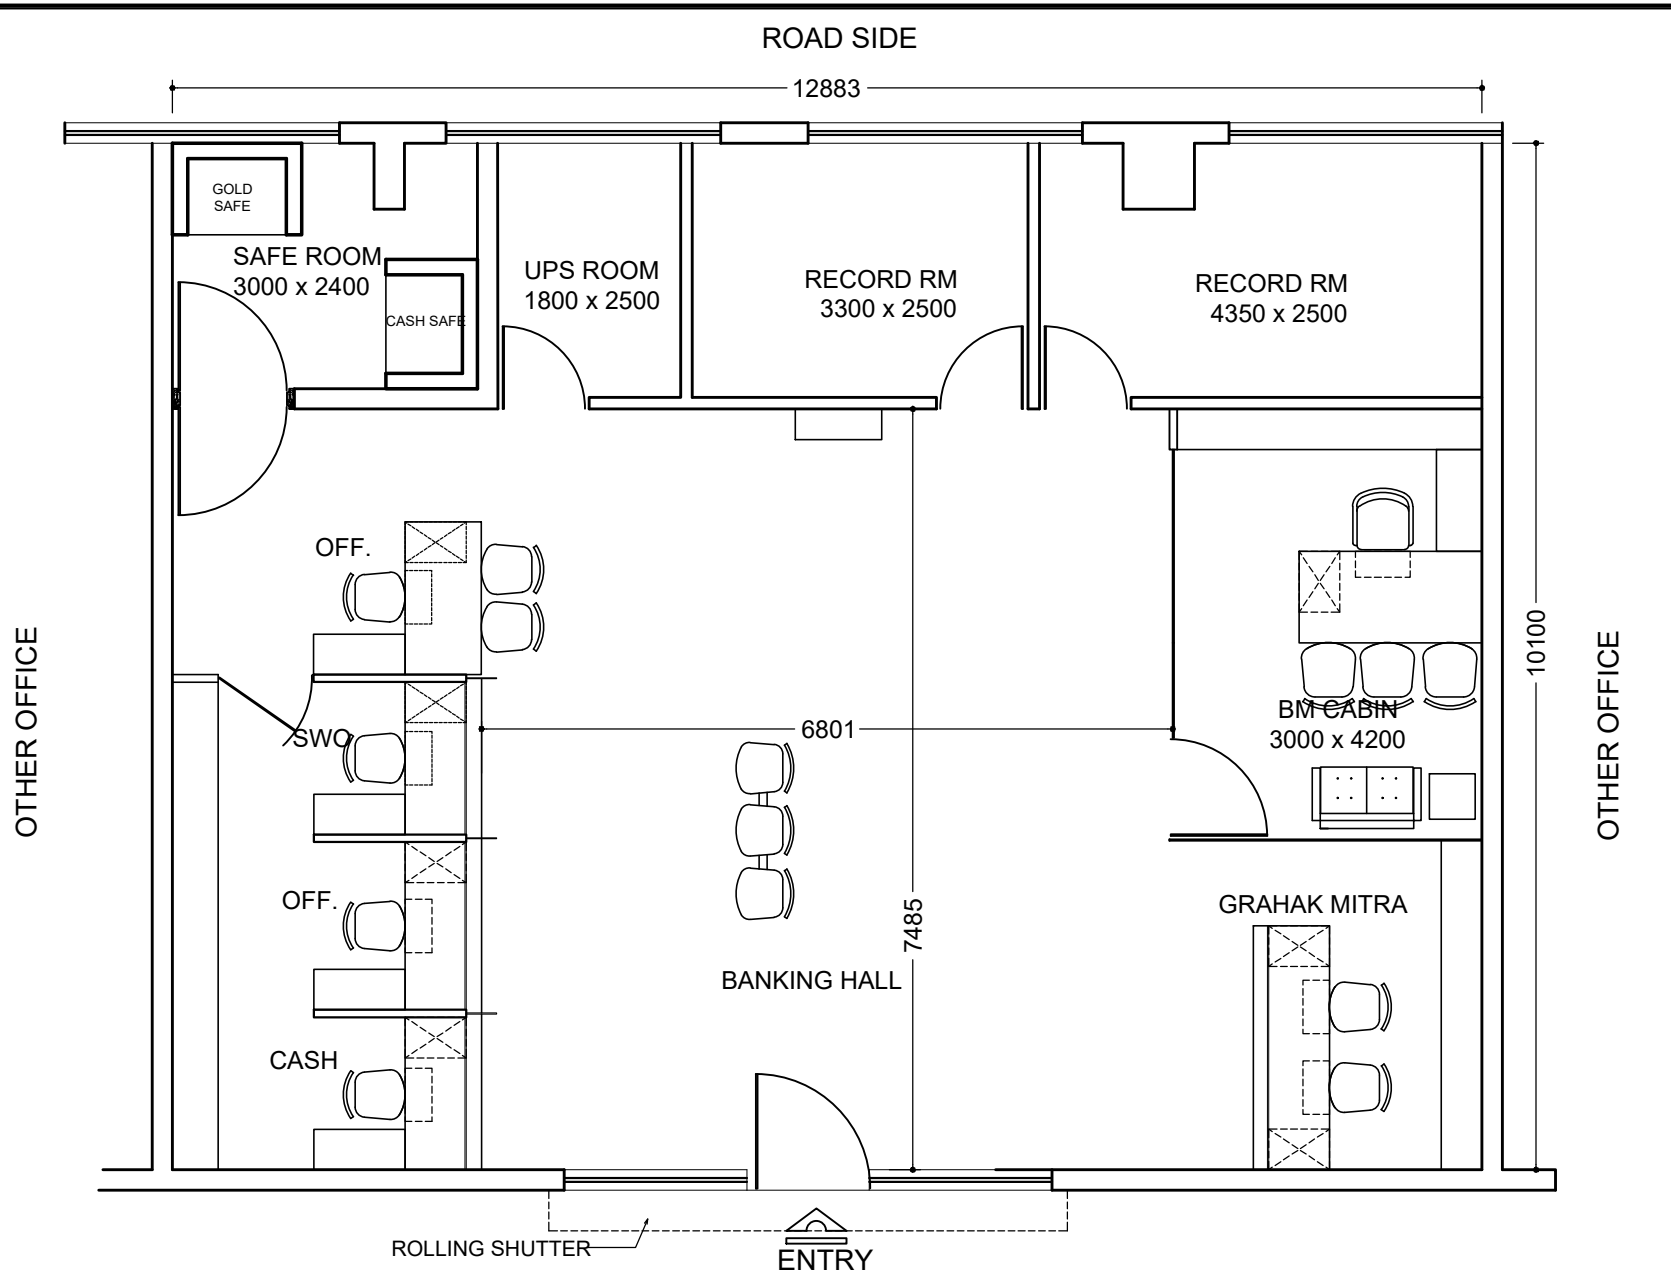

REGIONAL MANAGER

CIVIL ENGINEER

BRANCH MANAGER

OWNER

PROJECT ARCHITECT

DRG. NO.	SCALE
VSPL/SBI/JEWER/01	N.T.S.
DEALT BY : JYOTI BACHETI	CHKD. BY : NEELAM SHARMA

NOTE :-
THIS DRAWING IS PROPERTY OF M/s VASTU SADAN PVT. LTD. & NOT TO BE COPIED OR HANDED OVER TO A PARTY OR USED FOR THE PURPOSE OTHER THAN FOR WHICH IT HAS BEEN ISSUED.

DRG. TITLE	DATE :
LAYOUT PLAN	14/09/2026

PROPOSED INTERIOR WORK for STATE BANK OF INDIA CARGO BUILDING AT JEWER AIRPORT, UP

ARCHITECTS
VASTU SADAN PVT. LTD.
122A/12, Gautam Nagar, New Delhi - 110049.
PHONE : 41643426, 41643626 FAX : 91-11-41643426
Email:-vspvtltd@gmail.com, vastusadan@yahoo.co.in

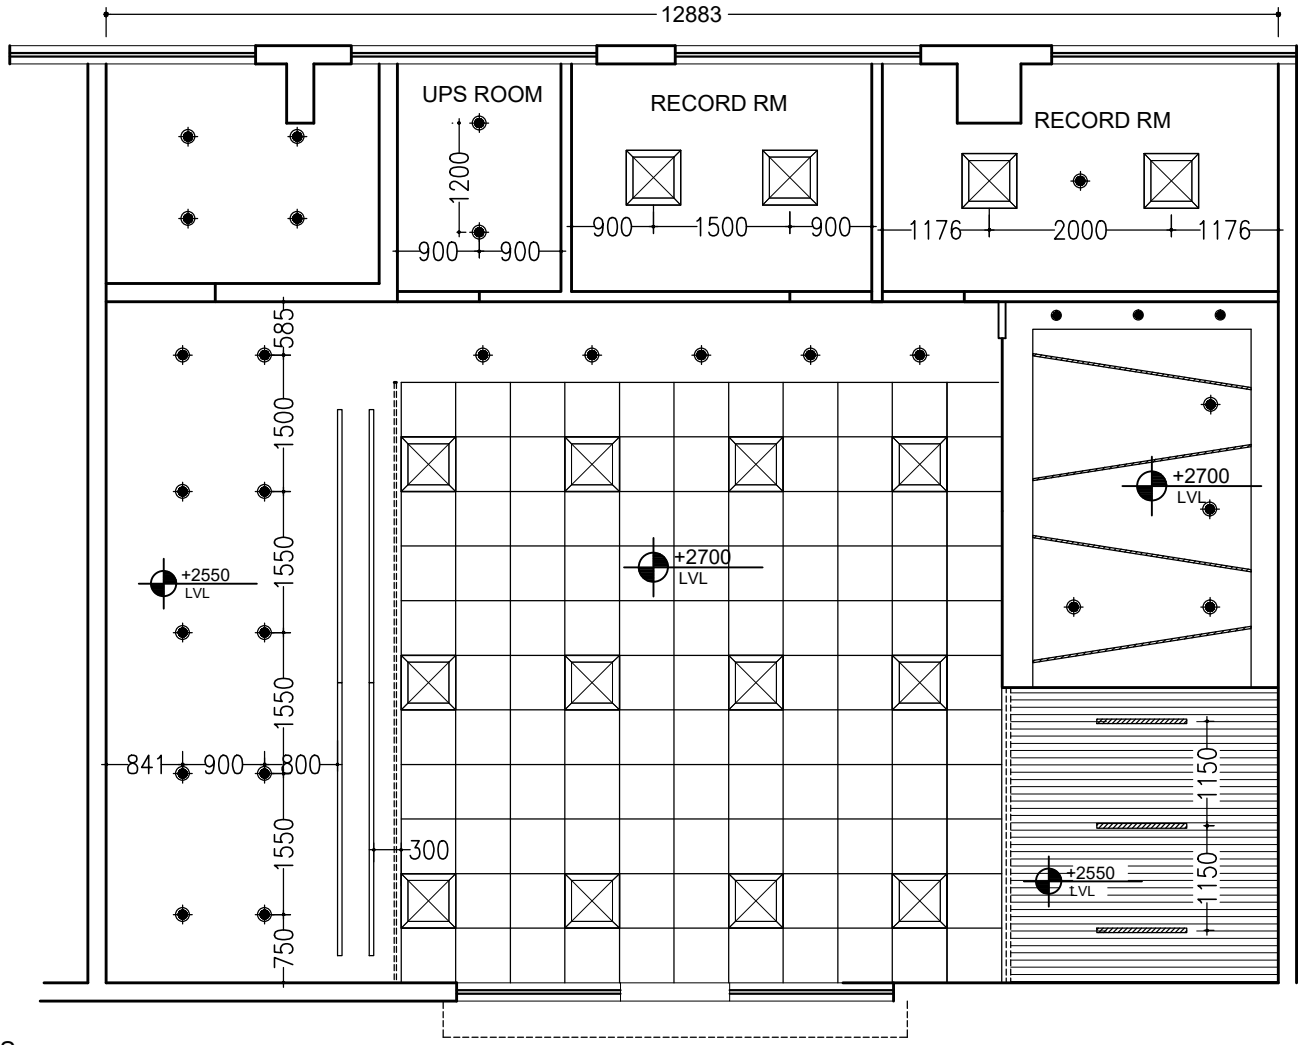

LEGENDS

S.NO.	SYMBOL	LEGEND NAME
1.	⊠	FULL GLOW 600x600 LED 36 W SLIM SMART PANEL
2.	✹	18 W LED COMMERCIAL TYPE DOWN LIGHTER
3.	●	SPOT LIGHT
4.	▭	5700K 25MM WIDE PROFILE LIGHT
5.	==========	LED STRIP LIGHT FOR COVE LIGHTING 15 WATT
6.	▬	20 WATT LED T8 TUBE LIGHT
7.	⚡	6A ONE WAY S/B
8.	⚡	EMR. 6A SWITCH

REGIONAL MANAGER

CIVIL ENGINEER

BRANCH MANAGER

OWNER

PROJECT ARCHITECT

DRG. NO.	SCALE
VSPL/SBI/JEWER/02	N.T.S.
DEALT BY : JYOTI BACHETI	CHKD. BY : NEELAM SHARMA

NOTE :-
THIS DRAWING IS PROPERTY OF M/s VASTU SADAN PVT. LTD. & NOT TO BE COPIED OR HANDED OVER TO A PARTY OR USED FOR THE PURPOSE OTHER THAN FOR WHICH IT HAS BEEN ISSUED.

DRG. TITLE	DATE :
REF CEILING PLAN	14/09/2026

PROPOSED INTERIOR WORK for STATE BANK OF INDIA CARGO BUILDING AT JEWER AIRPORT, UP

ARCHITECTS
VASTU SADAN PVT. LTD.
122A/12, Gautam Nagar, New Delhi - 110049.
PHONE : 41643426, 41643626 FAX : 91-11-41643426
Email:-vspvtltd@gmail.com, vastusadan@yahoo.co.in

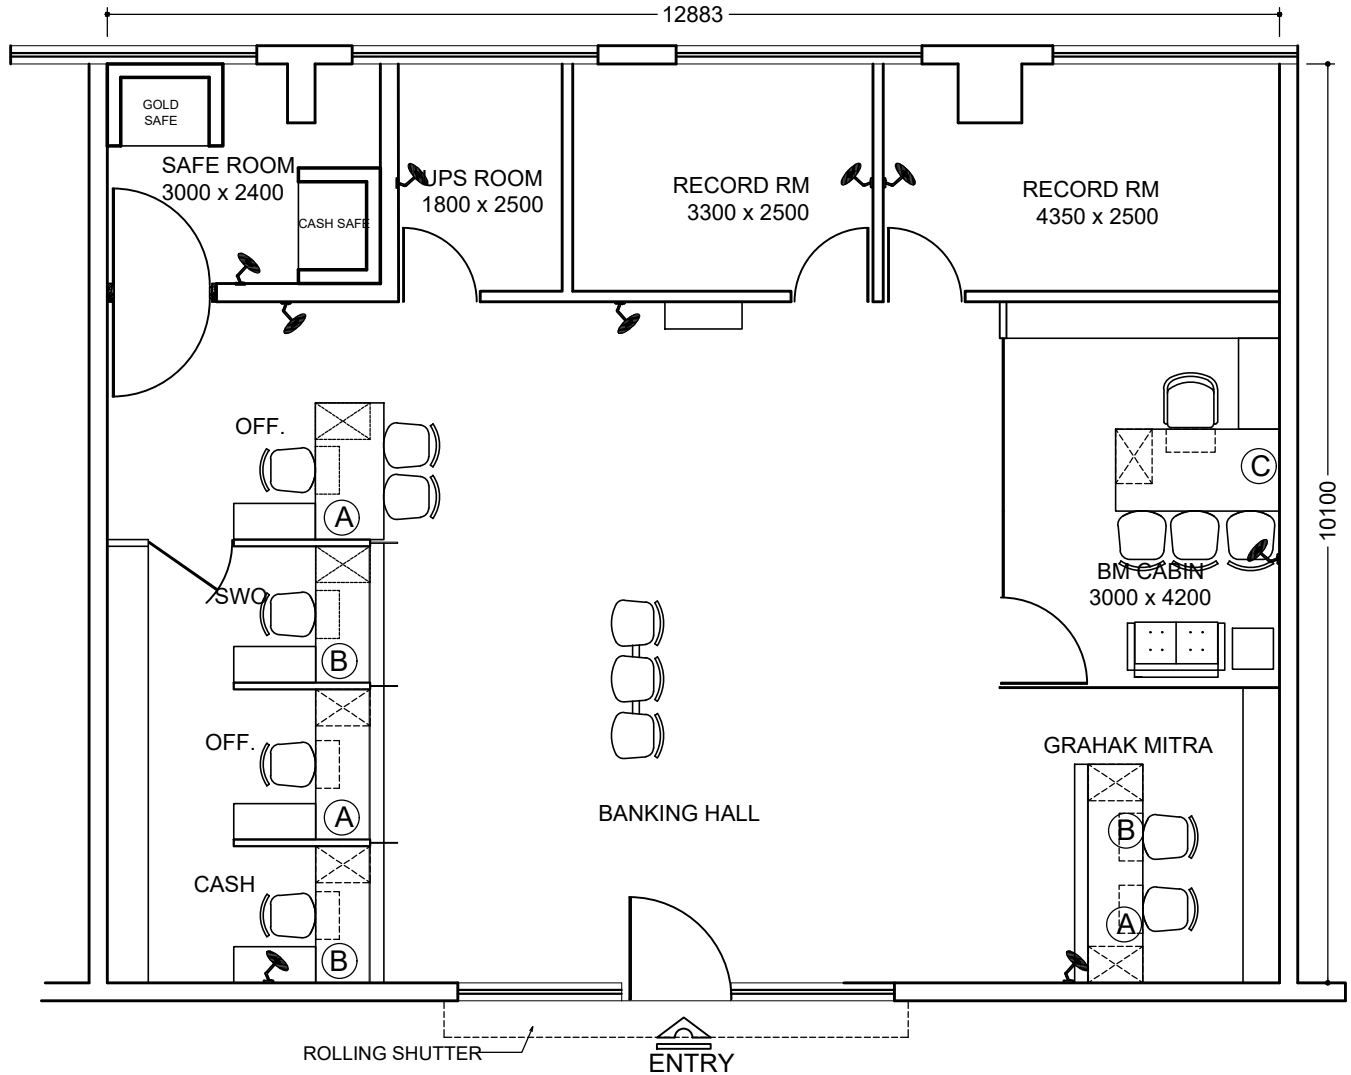

S.NO.	SYMBOL	LEGEND NAME	FLOOR LVL.HT.
1.		CONTROL POINT	3'-0"
2.		BRACKET FAN	7'-0"
3.		U.P.S. POINT (SET OF THREE)	2'-0"/ 2'-6"
4.		COMPUTER PT.	2'-0"
5.		TELEPHONE OUTLET	2'-0"
6.		16A 6 PIN POWER SOCKET	AS PER SITE REQUIREMENT

S.NO.	SYMBOL	LEGEND NAME	FLOOR LVL.HT.
7.		6 A 3 PIN LIGHT SOCKET	AS PER SITE REQUIREMENT
8.		EXHAUST FAN	7'-0"
9.		6A SOCKET FOR EX.FAN	7'-0"
10.		DISTRIBUTION BOARD	
11.		ELECTRICAL PANEL	

S.NO.	SYMBOL	DESCRIPTION
1.	Ⓒ	
2.	Ⓑ	
3.	Ⓐ	

PROJECT ARCHITECT

DRG. NO.	SCALE
VSPL/SBI/JEWER/03	N.T.S.
DEALT BY : JYOTI BACHETI	CHKD. BY : NEELAM SHARMA

NOTE :-
THIS DRAWING IS PROPERTY OF M/s VASTU SADAN PVT. LTD. & NOT TO BE COPIED OR HANDED OVER TO A PARTY OR USED FOR THE PURPOSE OTHER THAN FOR WHICH IT HAS BEEN ISSUED.

DRG. TITLE	DATE :
ELECT PLAN	14/09/2026

PROPOSED INTERIOR WORK for STATE BANK OF INDIA CARGO BUILDING AT JEWER AIRPORT, UP

ARCHITECTS
VASTU SADAN PVT. LTD.
122A/12, Gautam Nagar, New Delhi - 110049.
PHONE : 41643426, 41643626 FAX : 91-11-41643426
Email:-vspvtltd@gmail.com, vastusadan@yahoo.co.in