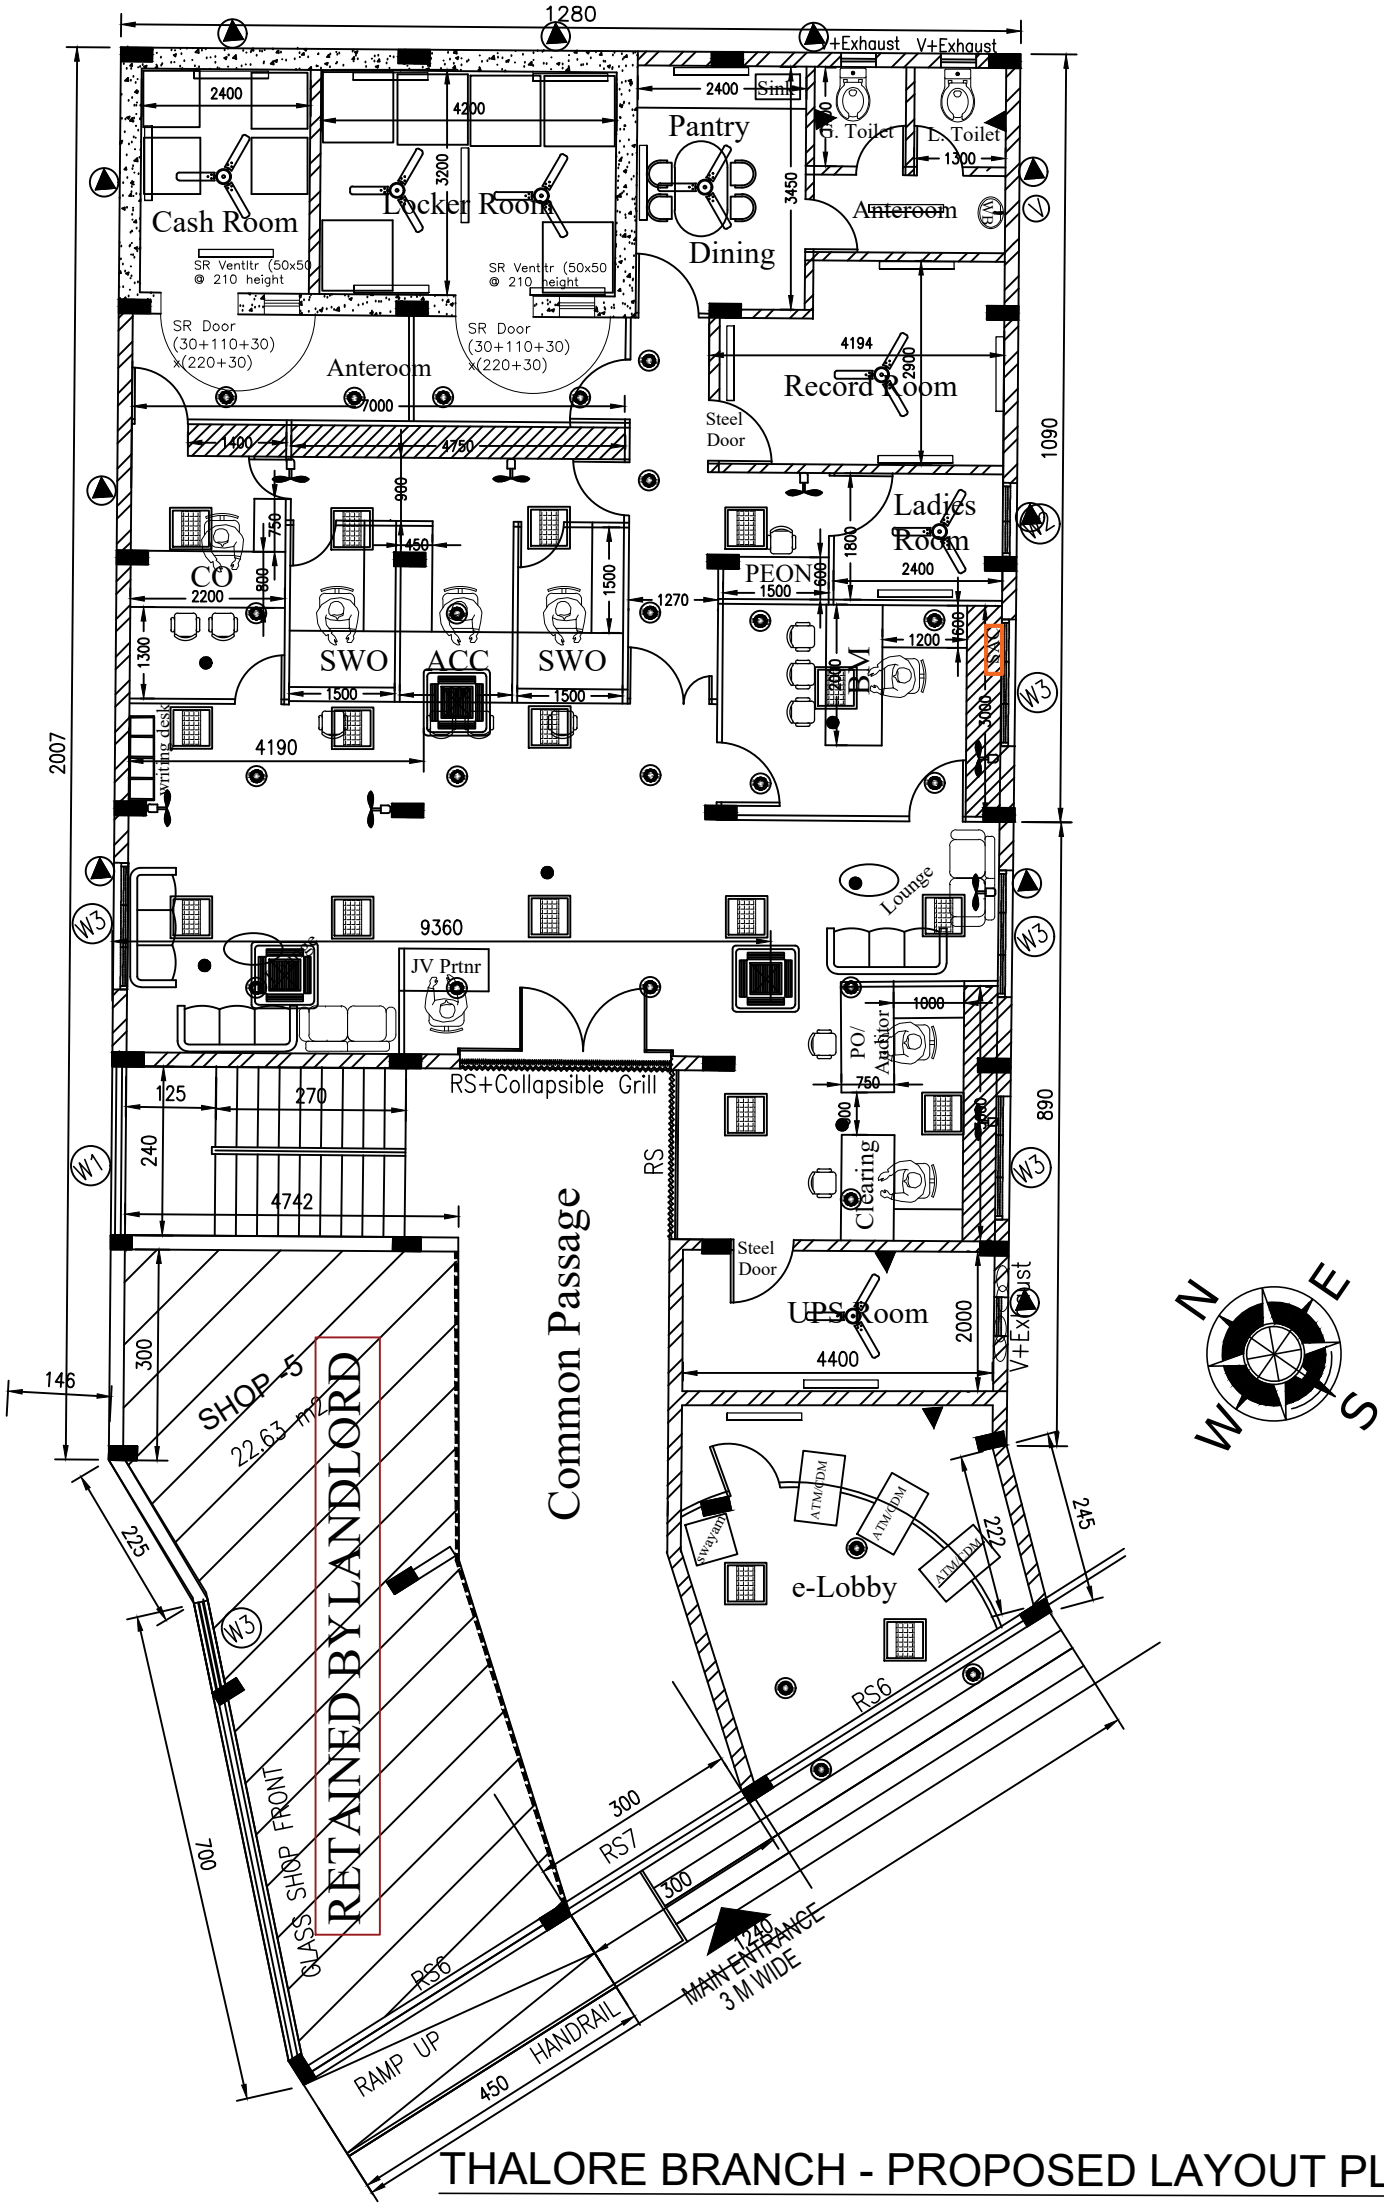

THALORE BRANCH - PROPOSED LAYOUT PLAN