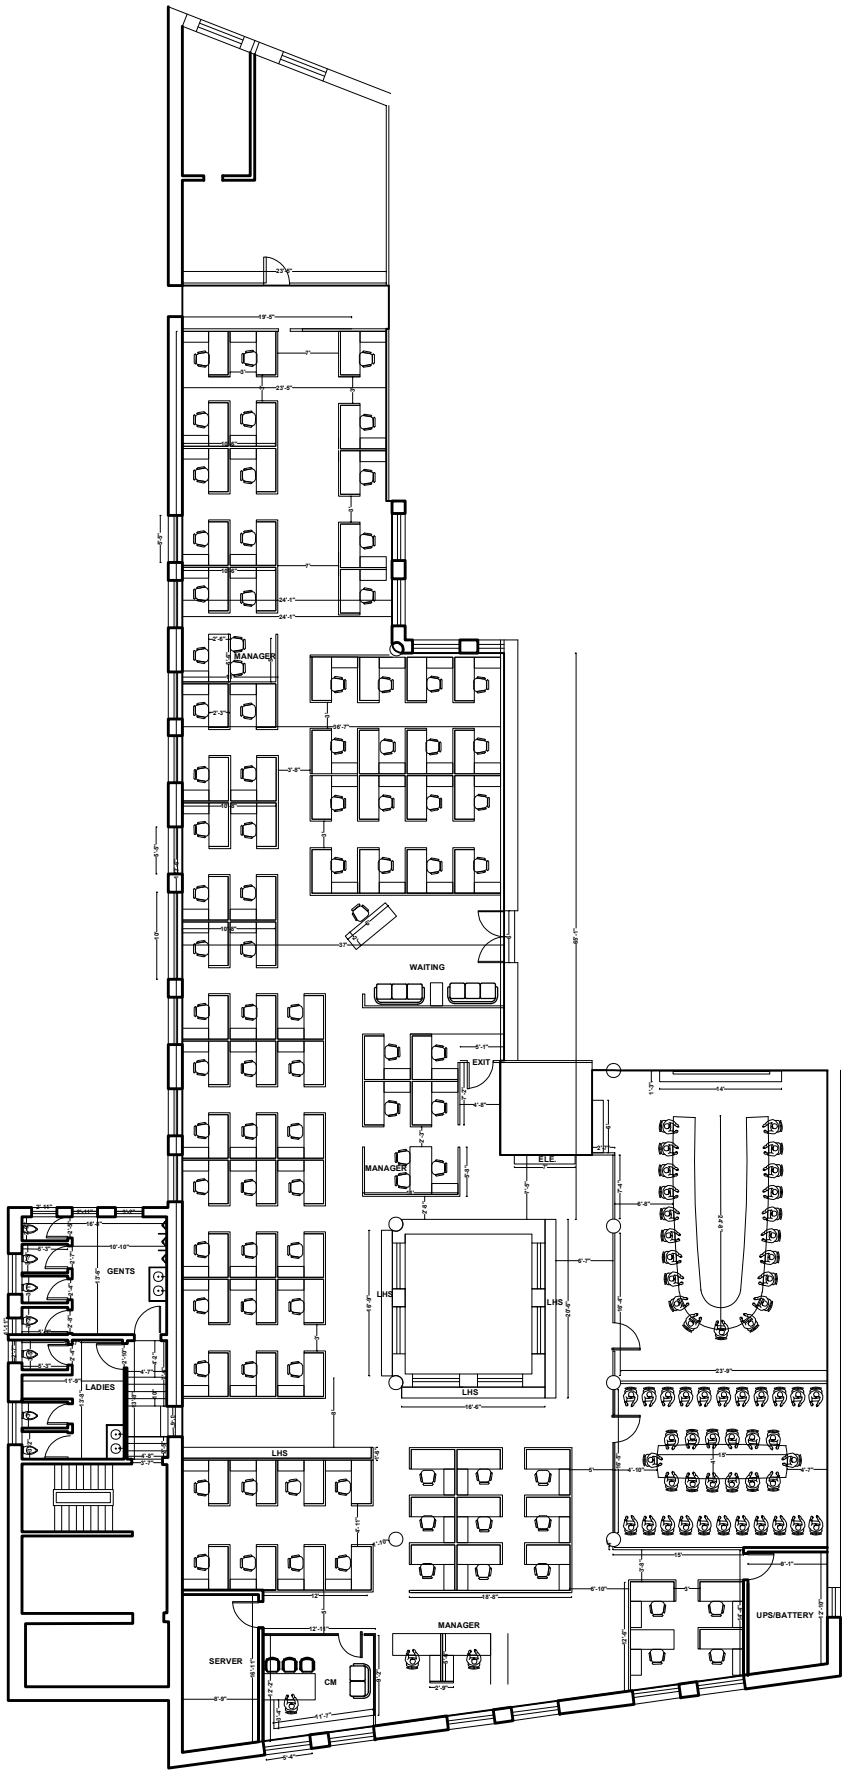

SBI VRMC FORT BRANCH

SCALE: FEET	
Drawn by:	
Checked by:	
Job Number:IC463/	
DATE: 12/12/2025	
Sheet Number:	

VASTU DOMEDESIGN
ARCHITECTS
ENGINEERS
INTERIOR DESIGNERS
11, ZARNA SOCIETY, 59-A, S. V. ROAD,
BANDRA WEST MUMBAI-400050
TEL-FAX # 022-26459597, TM. 9821258