


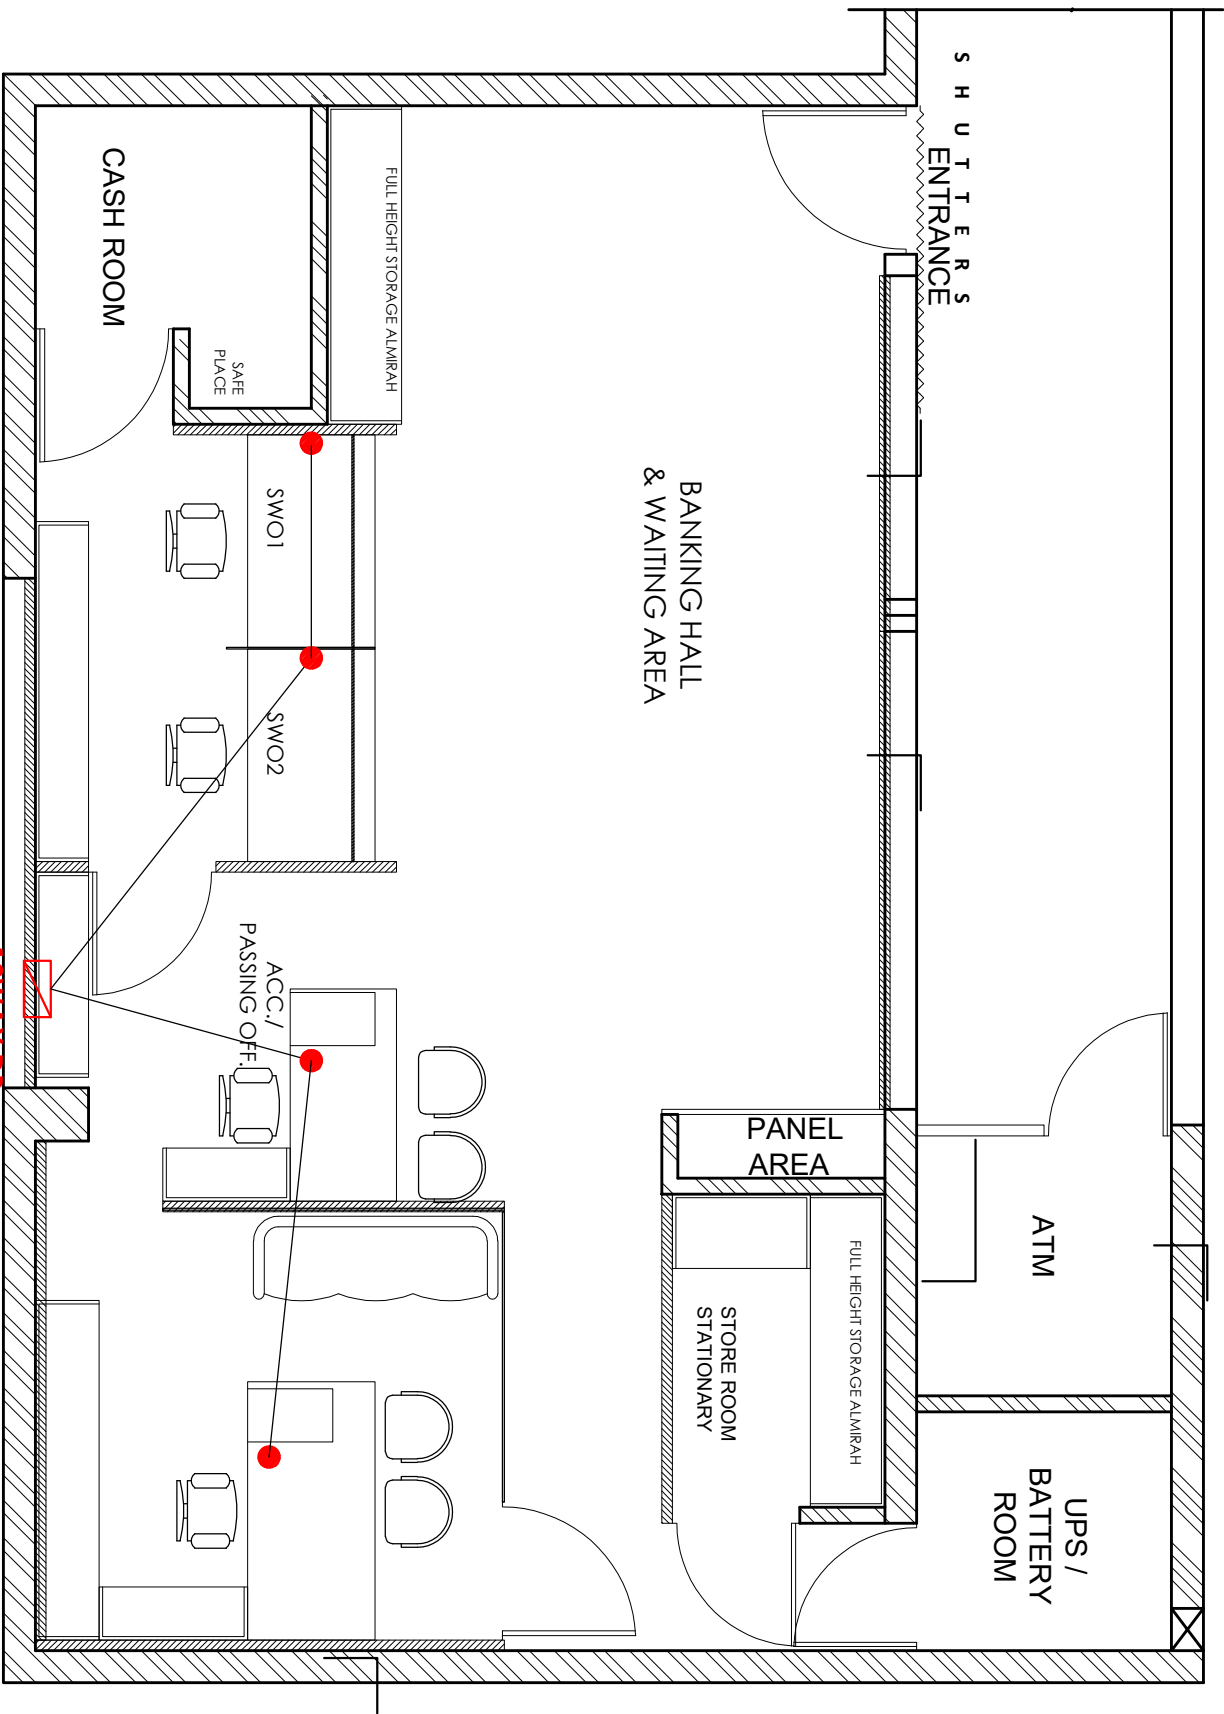

**UPS CABLING AND
3 X 6 SQMM COPPER CABLE UPS ROOM TO DB**

NOTES:	1. All dimensions to be read and not scaled. 2. Any discrepancy to be brought to the notice of the architect before commencing work on the site. 3. The drawings, specifications and documents as instrument of service are the intellectual property of the Architect.									
REVISION										
PROJECT:										
INTERIORS FOR SBI BRANCH AT HOSHARPUR (PB)										
DRAWN BY:										
AMAN										
SCALE:										
FIT TO SCALE										
DEALT BY:										
SAMIR KASHAP										
DATE:										
SEPT 2026										
DRAWING NO.:										
WDHLC-03										
PROJECT NO.:										
195										
SHEET TITLE: UPS CABLING AND 3X6 SQMM COPPER CABLE UPS RM TO DB										
195										
ARCHITECTS:										
<div> <i>M. Arun Bopda</i> ARCHITECTURE, DESIGN & INTERIORS # 307, sector 17, Faridkot, INDIA phone: 946257005, 972086782 email: mabopda@gmail.com</div>										