


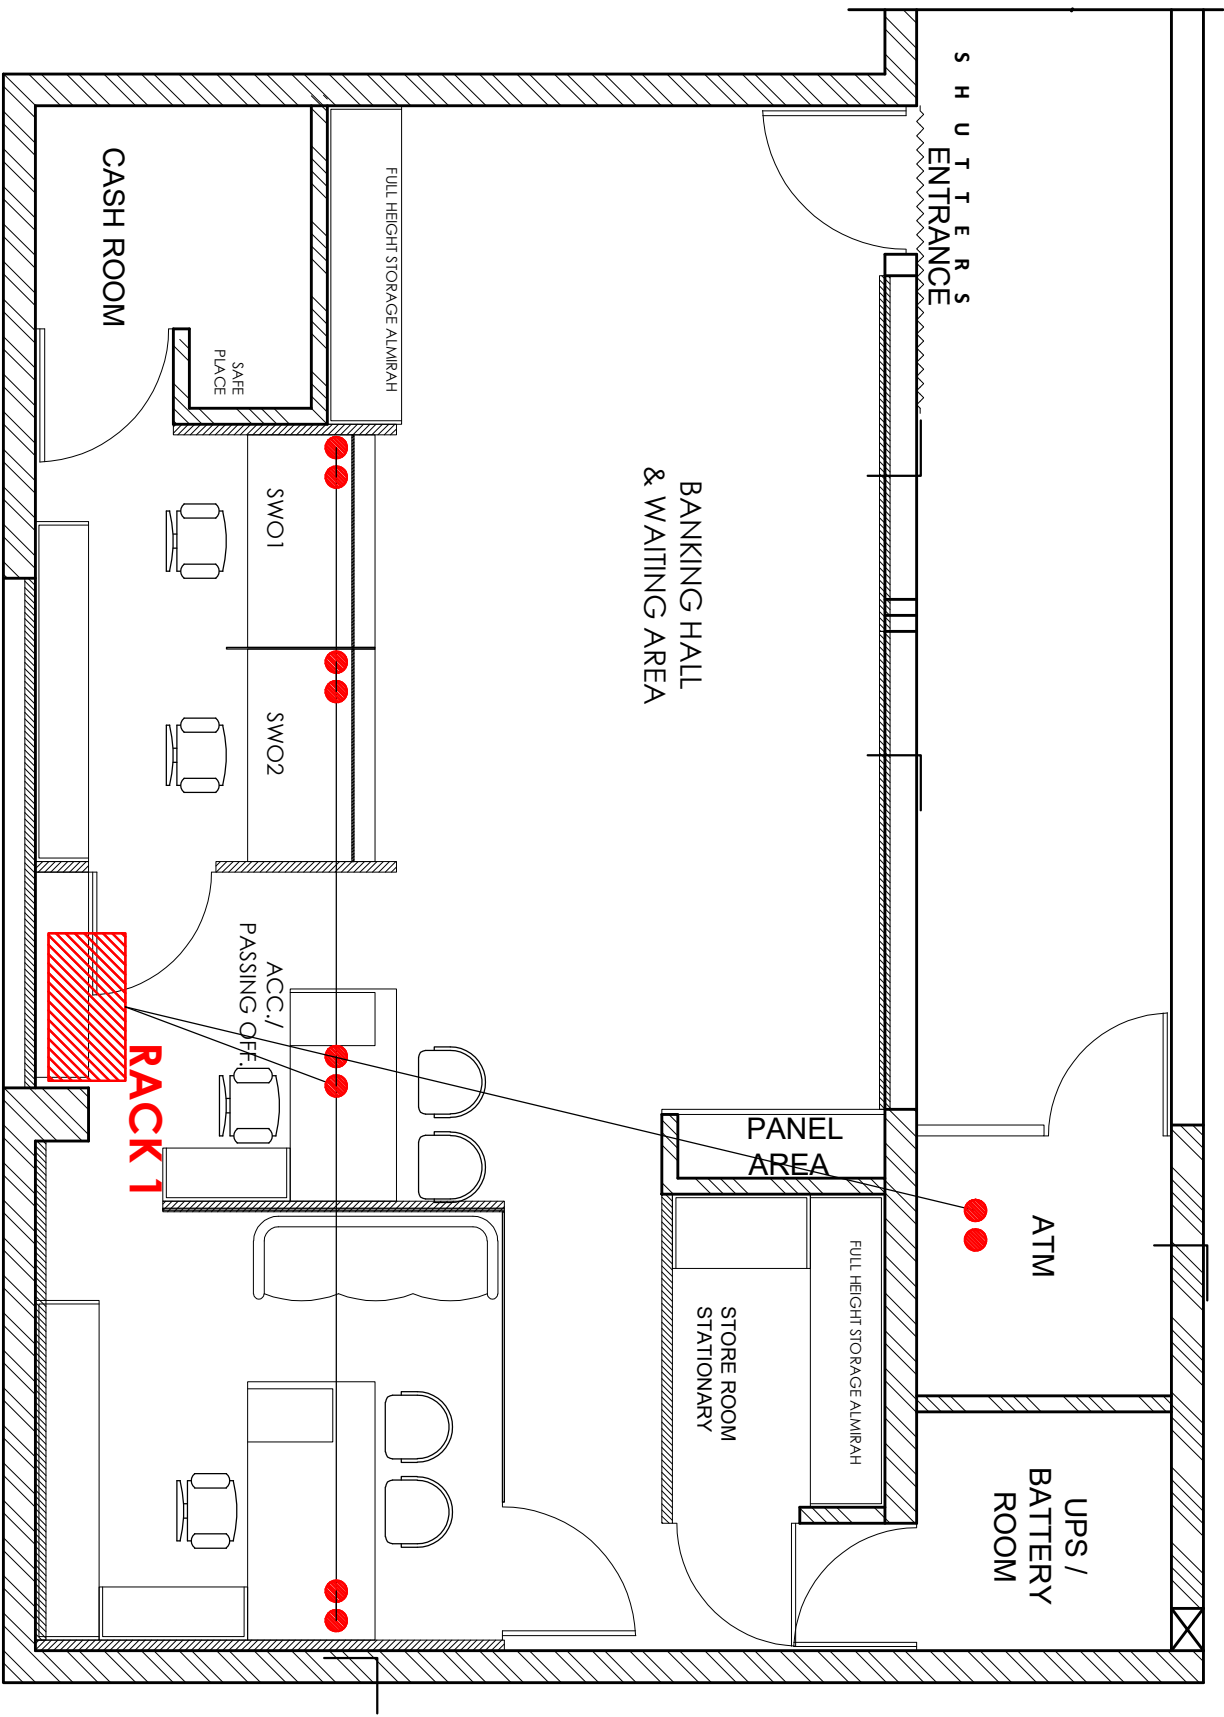

NETWORKING RACK POSITION

NOTES: 1. All dimensions to be read and not scaled. 2. Any discrepancy to be brought to the notice of the architect before commencing work on the site. 3. The drawings, specifications and documents as instrument of service are the intellectual property of the Architect.		PROJECT: INTERIORS FOR SBI BRANCH AT HOSHARPUR (PB)		DRAWN BY: AMAN		DEALT BY: SAVIER KASHYAP		CHECKED BY:		ARCHITECTS:  ARCHITECTURE, DESIGN & INTERIORS #307, sector 17, Faridkot, INDIA phone: 9462573062, 9672086872 email: mrunbopud@gmail.com	
REVISION		SHEET TITLE: NETWORKING RACK POSITION		SCALE: FIT TO SCALE		DATE: SEPT 2026		PROJECT NO.: P95		DRAWING NO.: WD-HLIC-05	