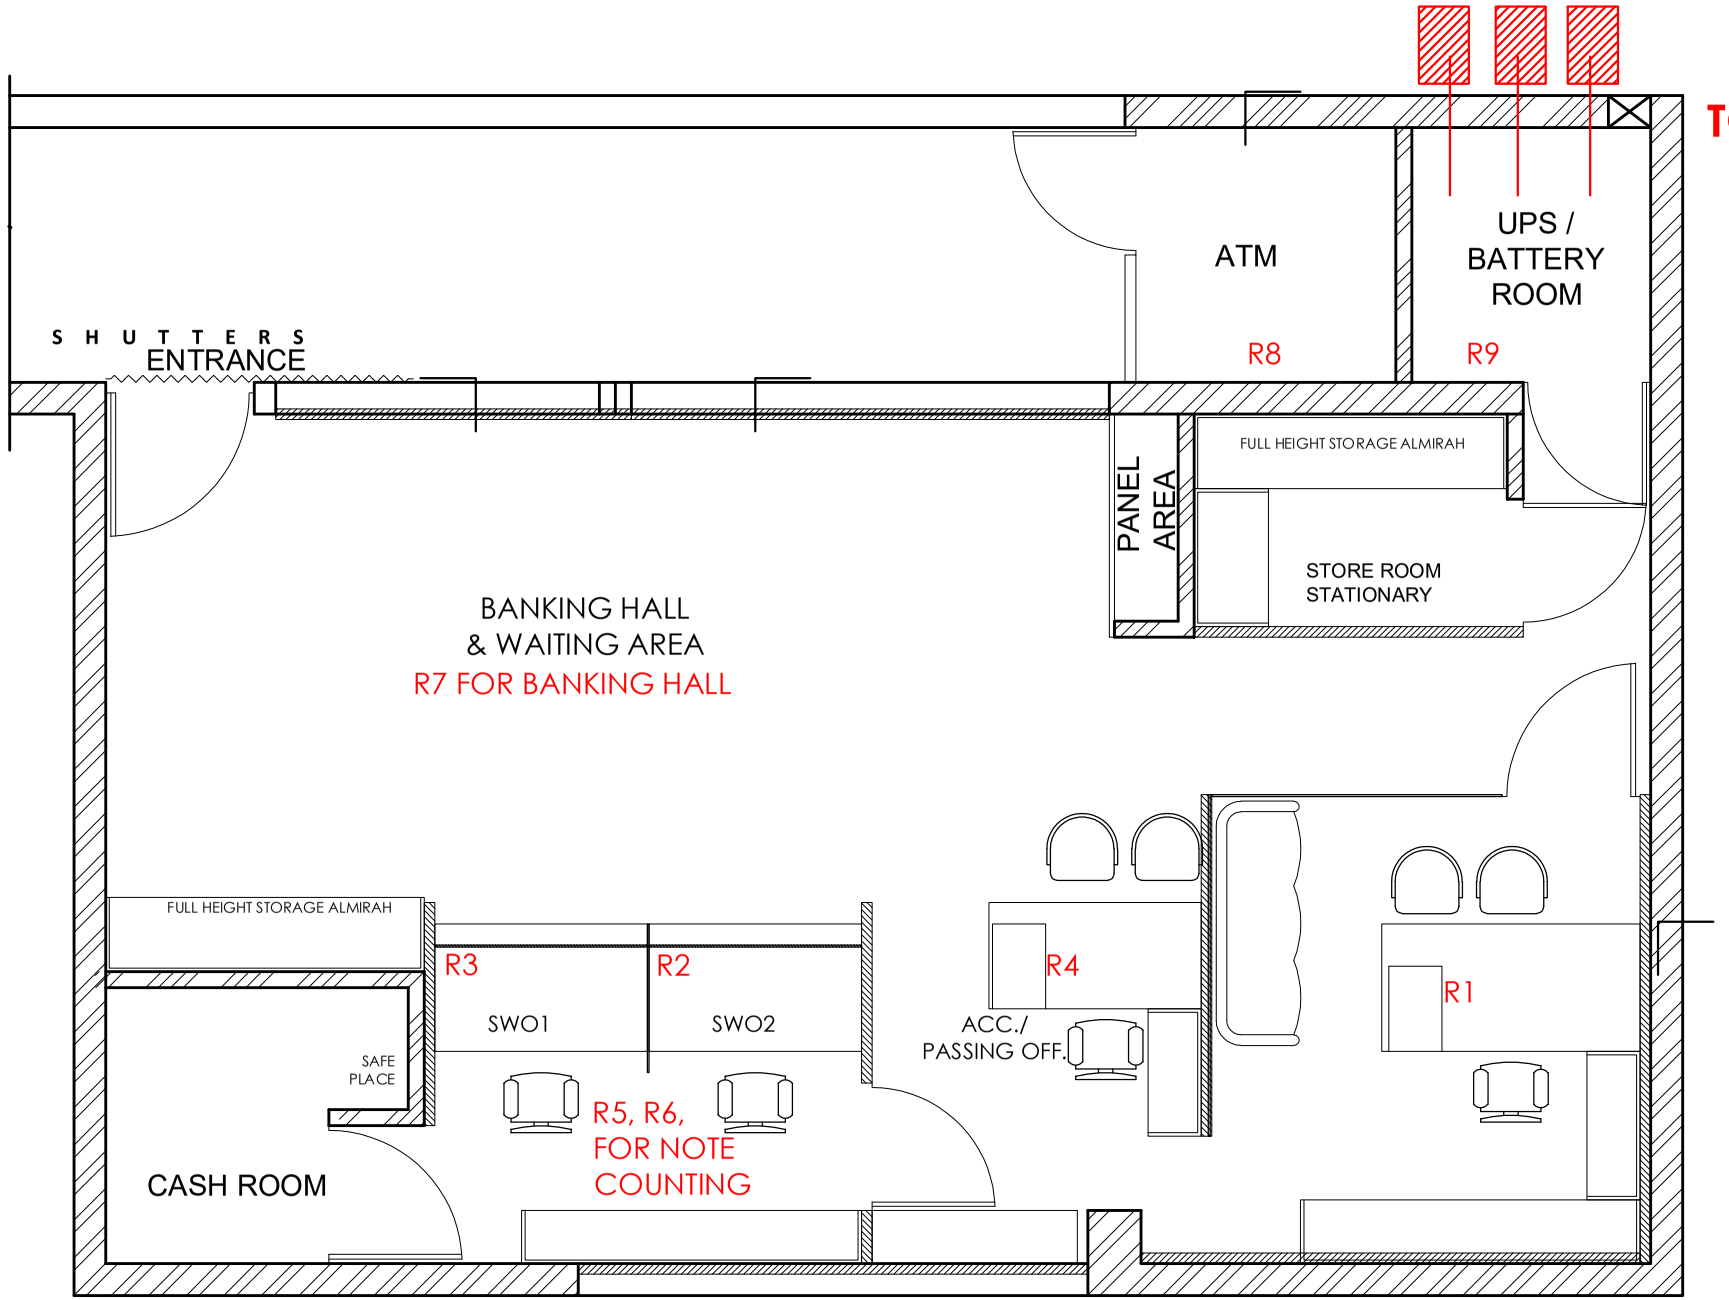


RAW POWER POINT AND EARTHING PIT

NOTES:		PROJECT:	DRAWN BY:	DEALT BY:	CHECKED BY:	ARCHITECTS:
1. All dimensions to be read and not scaled. 2. Any discrepency to be brought to the notice of the architect before commencing work on the site. 3. The drawings, specifications and documents as instrument of service are the intellectual property of the Architect.		INTERIORS FOR SBI BRANCH AT HOSHIARPUR (PB)	AMAN	SAMEER KASHYAP		Ar. Ritu Goyal ARCHITECTURE, DESIGN & INTERIORS # 307, sector-17, Panchkula (HR) phone: 9464259365, 9872086782 e-mail: ritugoy@gmail.com
REVISION			SCALE: FIT TO SCALE	DATE: SEPT 2026		
		SHEET TITLE: RAW POWER POINT AND EARTHING PIT	PROJECT NO.: 195	DRAWING NO.: WD-ELEC-06		