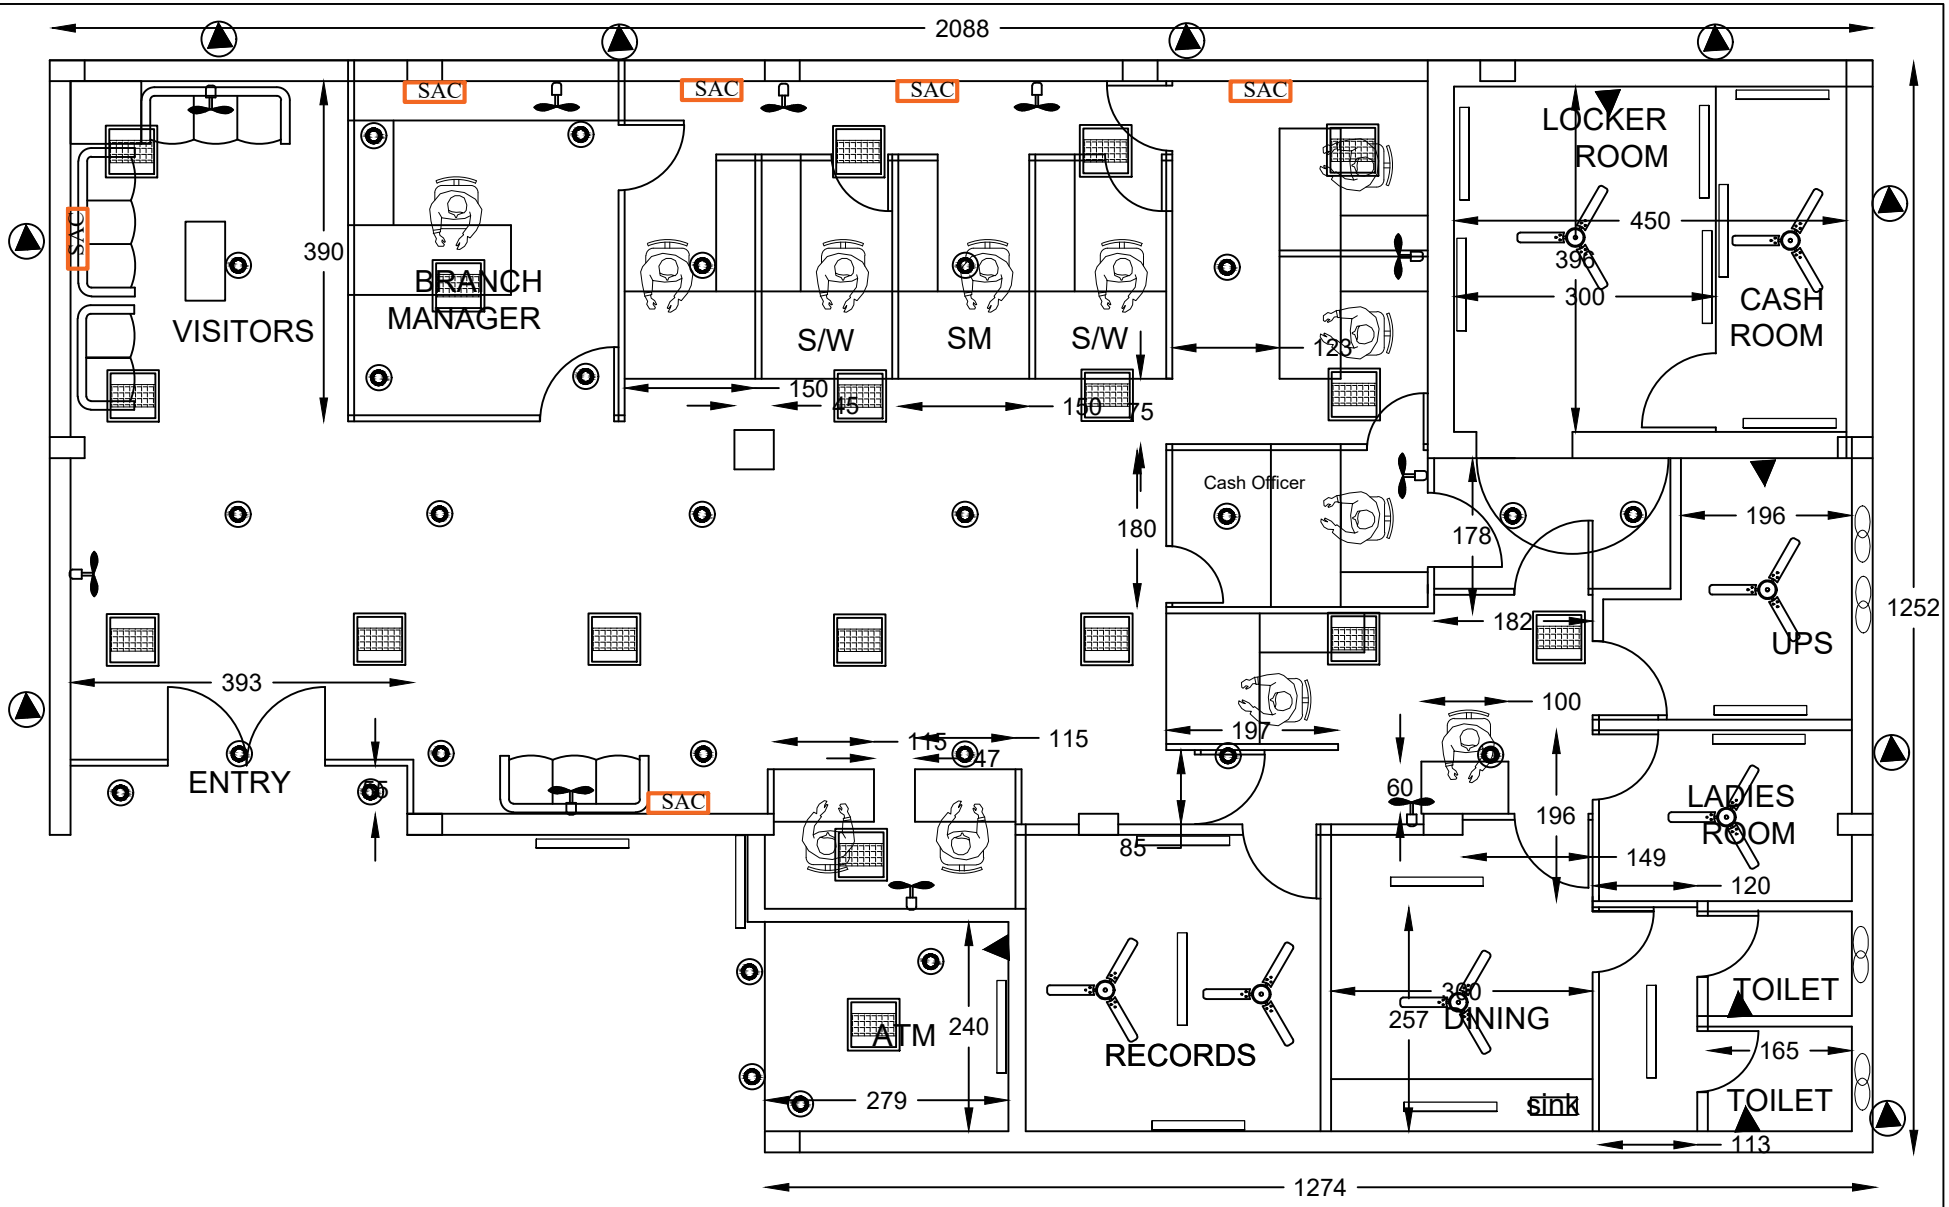

PROPOSED LAYOUT OF PAVARATTY BRANCH