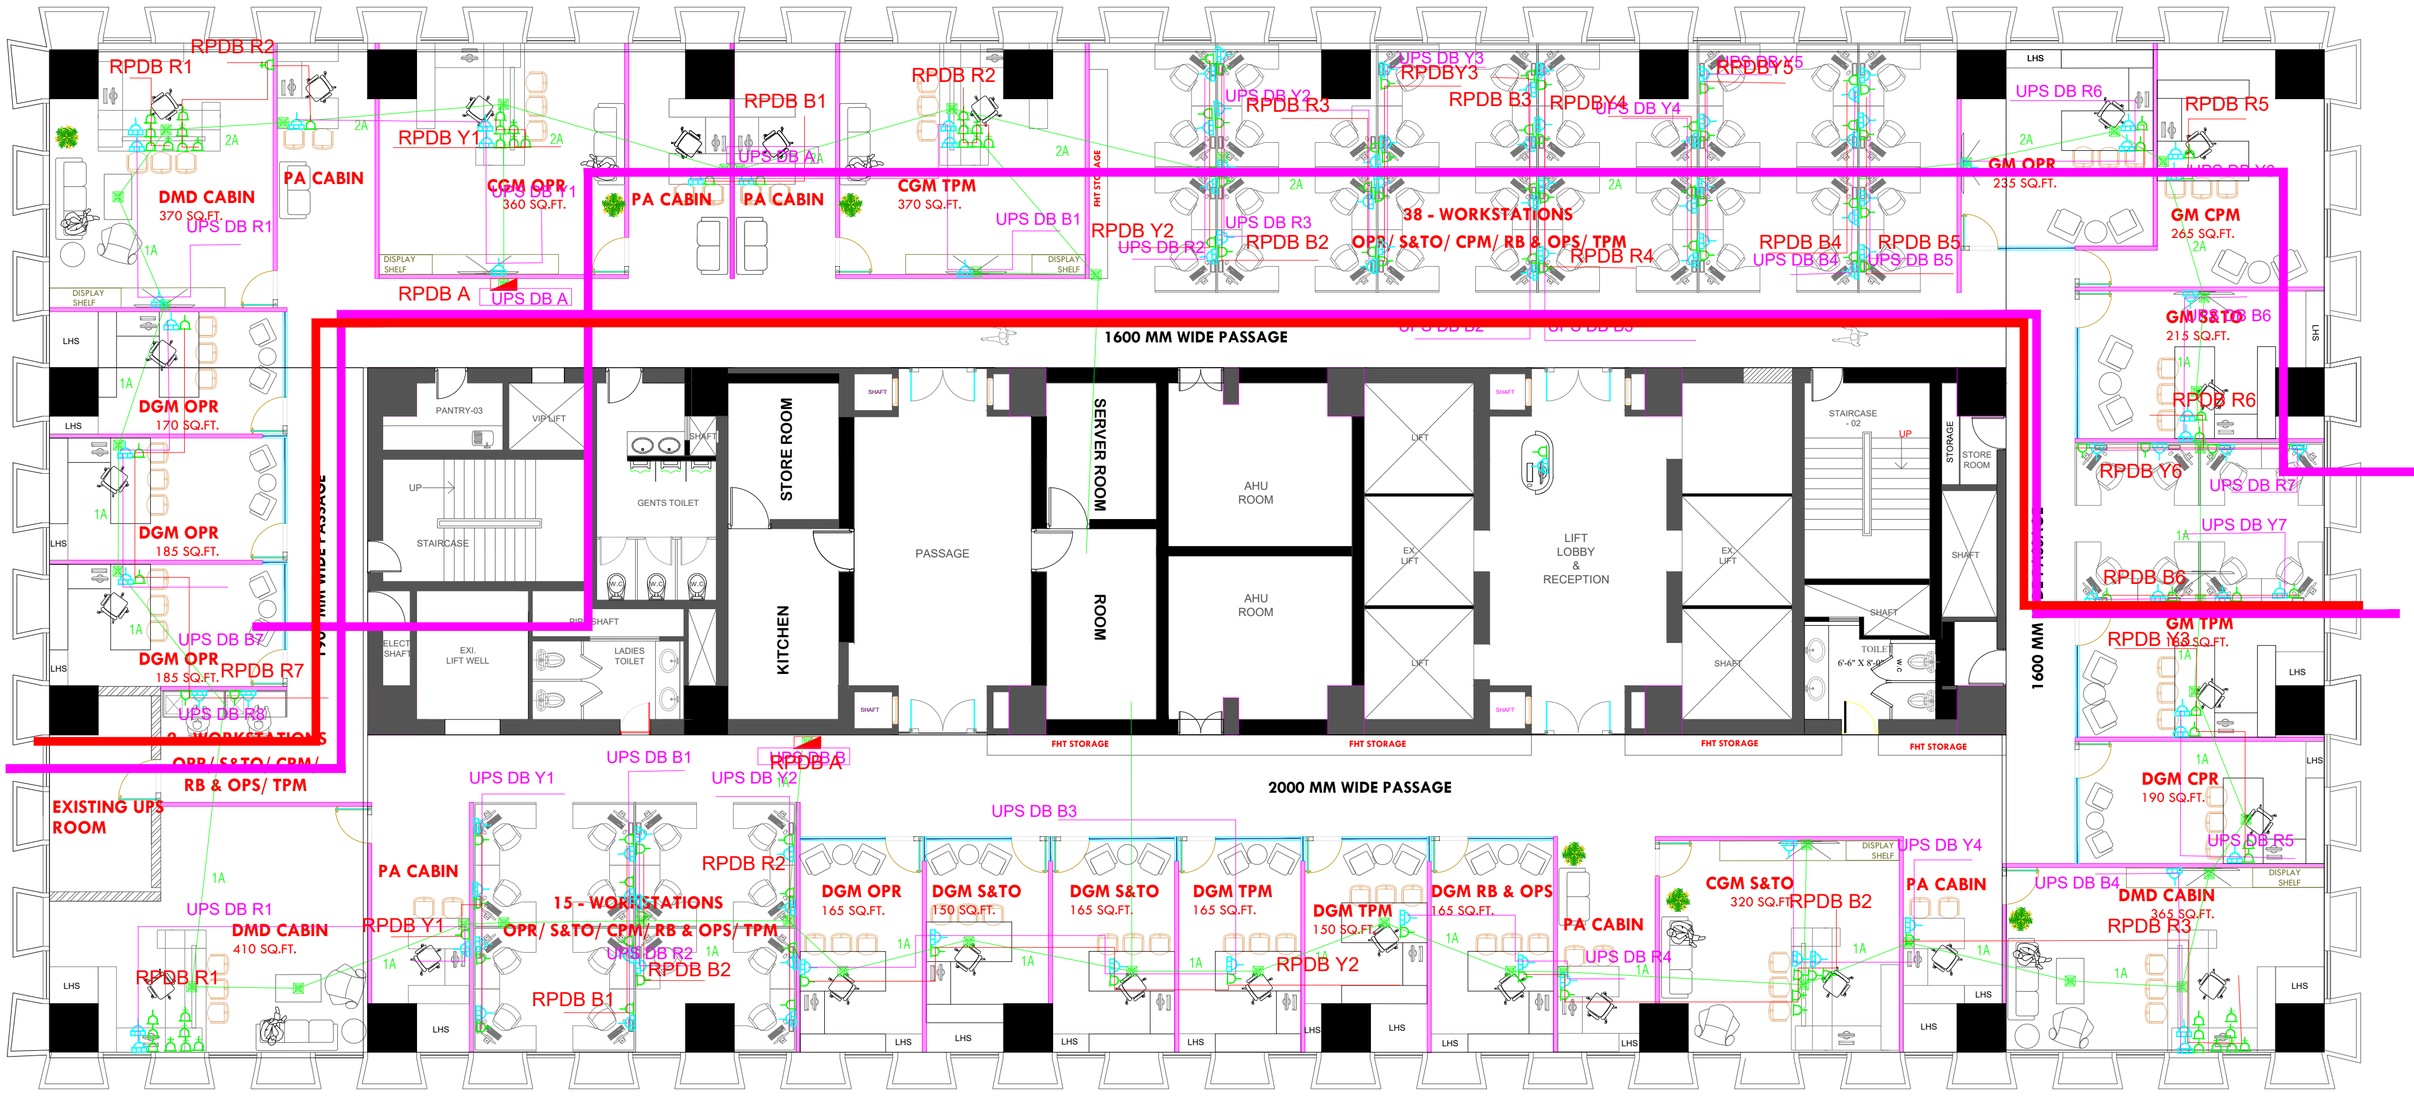

15TH FLOOR POWERPOINT LAYOUT

SYMBOL	DESCRIPTION
	3Nos.6A SOCKET CONTROL WITH 1No. 16A SWITCH FOR UPS POWER.-35NOS
	6A SWITCH 01NO WITH 1 NOS 6A SOCKET (RAW POWER)-32 NOS
	02 NOS 6A SWITCH WITH 02 NOS 6A SOCKET (RAW POWER)-32 NOS
	02 NOS 6A SWITCH WITH 03 NOS 6A SOCKET (RAW POWER)-01NO

NOTE 1)ALL UPS POWER POINT SHALL BE BELOW TABLE TOP
2) ALL RAW POWER POINT SHALL BE ABOVE TABLE TOP