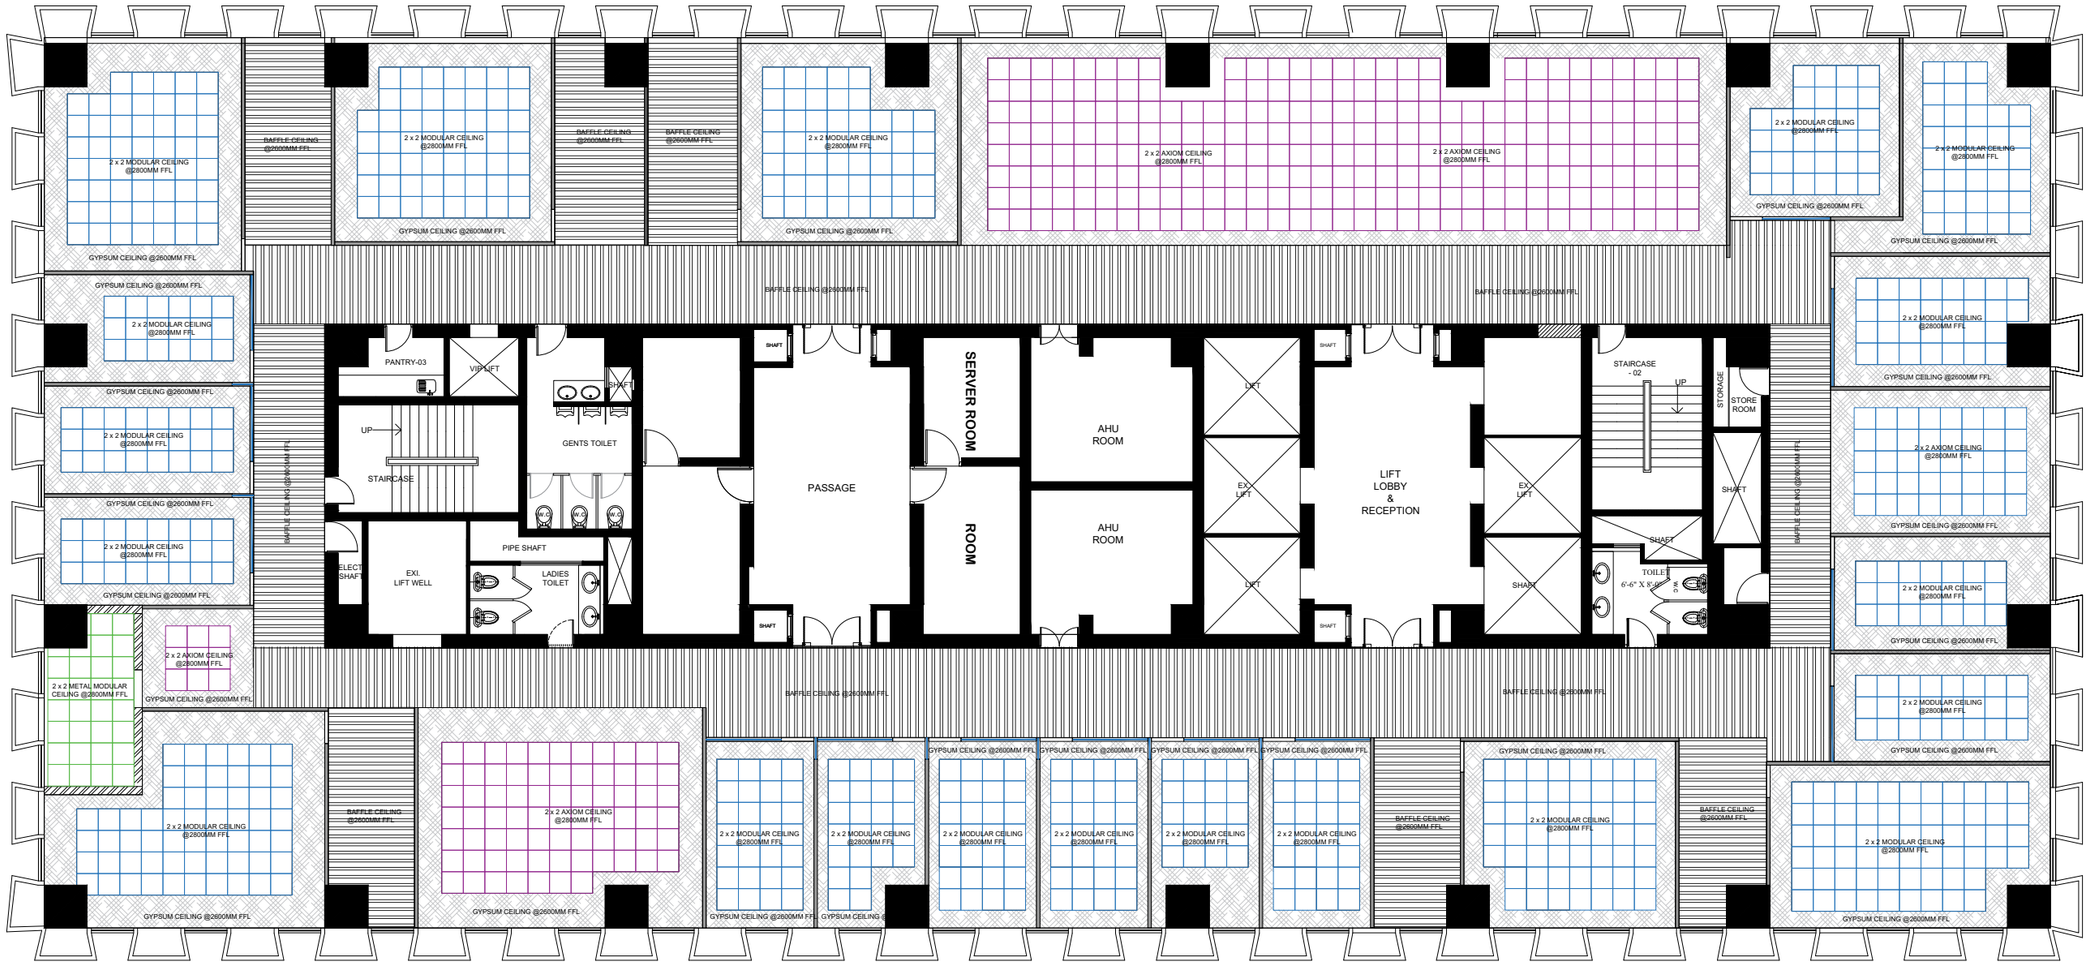

15TH FLOOR CEILING LAYOUT

CARPET AREA - 18810 sqft

STATUS ■ DISCUSSION ☐ TENDER ☐ EXECUTION

REV NO.	DATE	DONE BY	REVISIONS

NOTE:

1. This Drawing is property of Worksphere Architect (India) Pvt. Ltd. & cannot be used without their written permission.
2. Drawing shall not be scaled written dimensions to be followed.
3. This drawing to be read with other relevant drawings.
4. Any variation between the drawing specification should be brought to the notice of the architects by the contractors in writing prior to the construction.
5. For RCC details refer structural engineers drawings.

PMC:

CONSULTANT:

DESIGN PARTNERS

worksphere
creating inspiring environments
ISO 9001 : 2008 CERTIFIED
Worksphere Ventures (India) Pvt. Ltd.
407/ 414, Exim Link Bldg., Mulund - Goregaon Link Road,
Mulund (West), Mumbai - 400 080
Tel. No. : + 91 22 672 60 100, Fax : + 91 22 256 61 141
Email: info@worksphere architects.com / www.worksphere architects.com

CLIENT: **SBI**

PROJECT		DRWG NO	
SCALE	NTS	DATE	26.05.2026
DRAWN BY	ABHISHEK	CHECKED BY	SWAPNIL SAWANT

15TH FLOOR CEILING LAYOUT

PURPOSE : DISCUSSION PLOT SIZE- A2