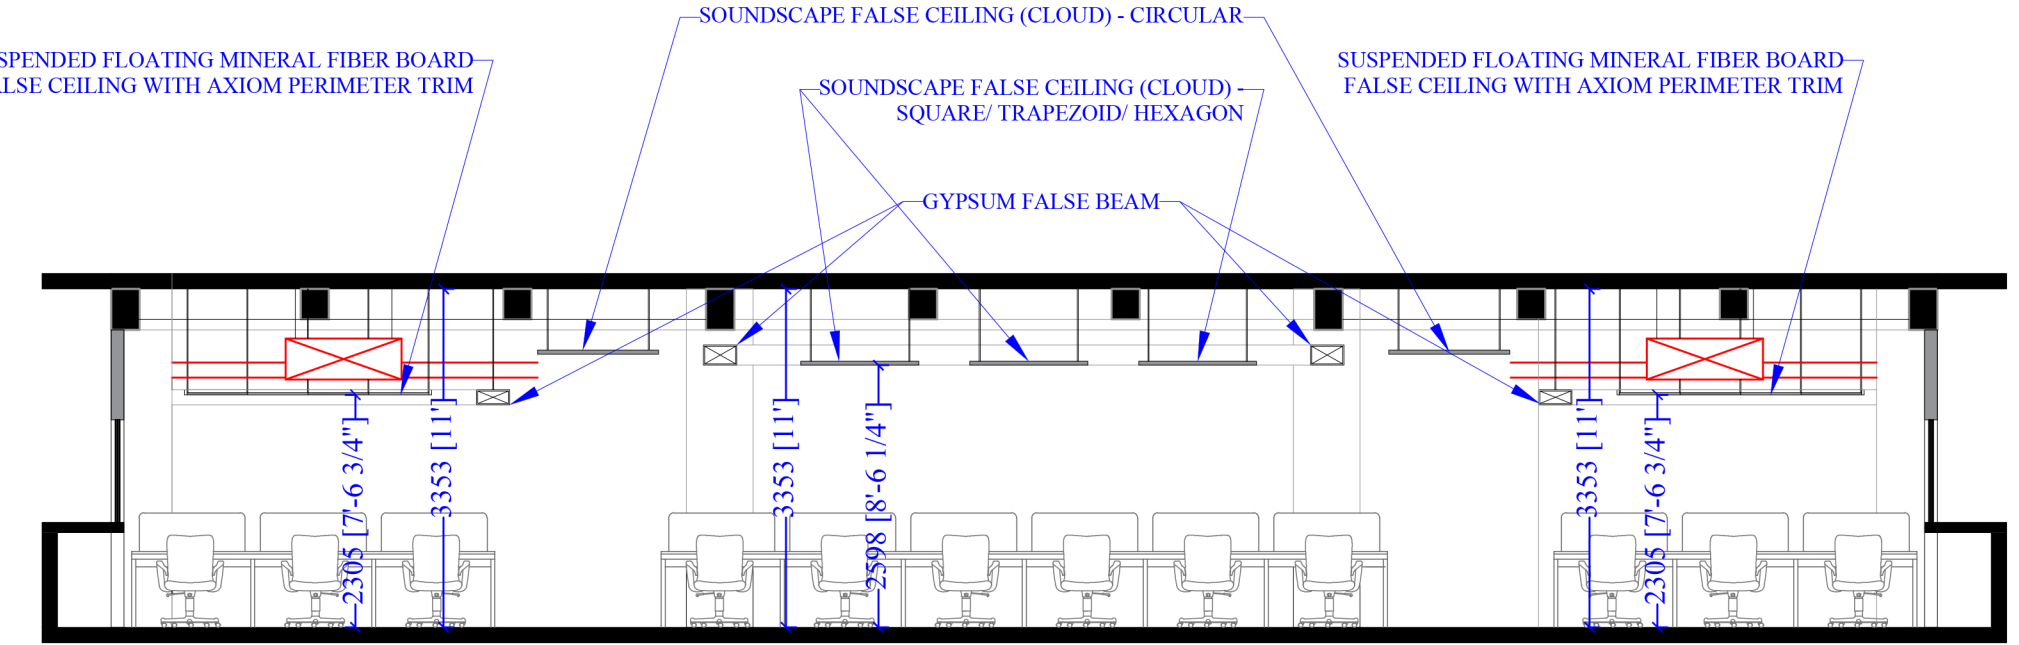

CROSS SECTION

OF STATE BANK OF INDIA'S 5TH FLOOR A & B WING, SBI GITC, CBD BELAPUR

Date:

DRG NO: AA/SBI/GITC/5FLR/02

DRAWN BY: AKSHATA GAWADE

CHECKED BY: RAMESH SHENOY

PRADIP SHENOY. AKSHATA SHENOY. RAMESH SHENOY.

ARCHITECTS APPROACH

20,SHREEDHAR, HANUMAN ROAD, VILE PARLE (EAST), MUMBAI - 400 057. TELE: 022-35113986, 022-35113988.