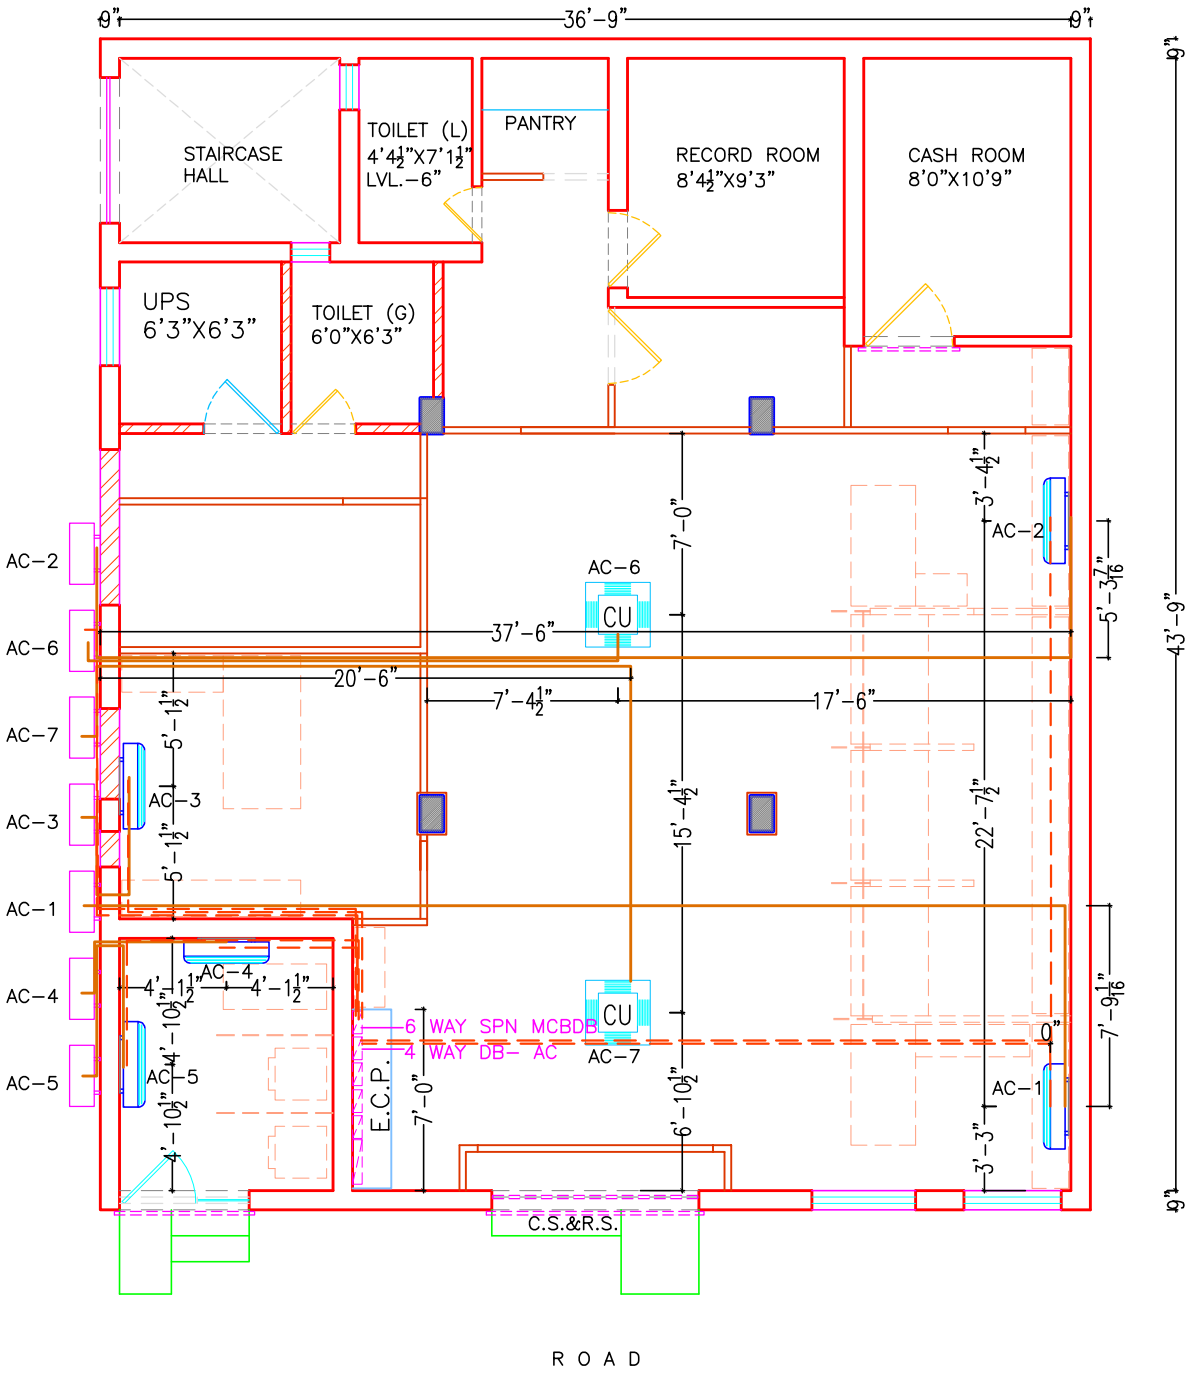

LAYOUT PLAN - G.F.

PROPOSED INTERIORS / RENOVATION OF STATE BANK OF INDIA, A B.O. SARANGPUR, CHANDIGARH, UT.

AIR CONDITIONING WORK

LEGEND

S.NO.	DESCRIPTION	SYMBOL	
01.	MULTI SPLIT UNIT /INDOOR UNIT		+7'6"
01a	AIRCONDITIONED (C.U.)	CU	CEILING
02.	OUTDOOR UNIT		PREFERABLE AT TERRACE / AT SPECIFIED POSITION
03.	DRAIN PIPE		AS PER SITE
04.	COPPER PIPE		AS PER SITE
05.	POWER SUPPLY TO AC FROM AC DB THROUGH MATEL CLAD BOX		AS PER SITE

NOTE-

1. POSITION OF CASSETTE UNITS AS PER REFLECTED CEILING PLAN.

2. NO OUTDOOR UNIT SHALL BE INSTALLED AT OR NEAR MAIN ENTRY OF B.O., PUBLIC CORRIDOR, PASSAGES & PEDESTRIAN PATHS.

3. POSITION OF INDOOR & OUT DOOR UNITS CAN BE ADJUSTED AS PER SITE CONDITIONS.

REV.	DESCRIPTION	DATE
TITLE: LAYOUT PLAN - A.C.		
SCALE	1"=8'-0"	
DATE	14/07/2025	
JOB NO.	SBI-SP-CHD/01	
DRG. NO.	WD-05	

CREATIVE CONCEPTS
ARCHITECTS,PLANNERS,INT.DESIGNERS
BOOTH NO - 32, SECTOR - 25
PANCHKULA- 134116.
PH. 09815788192 (M)