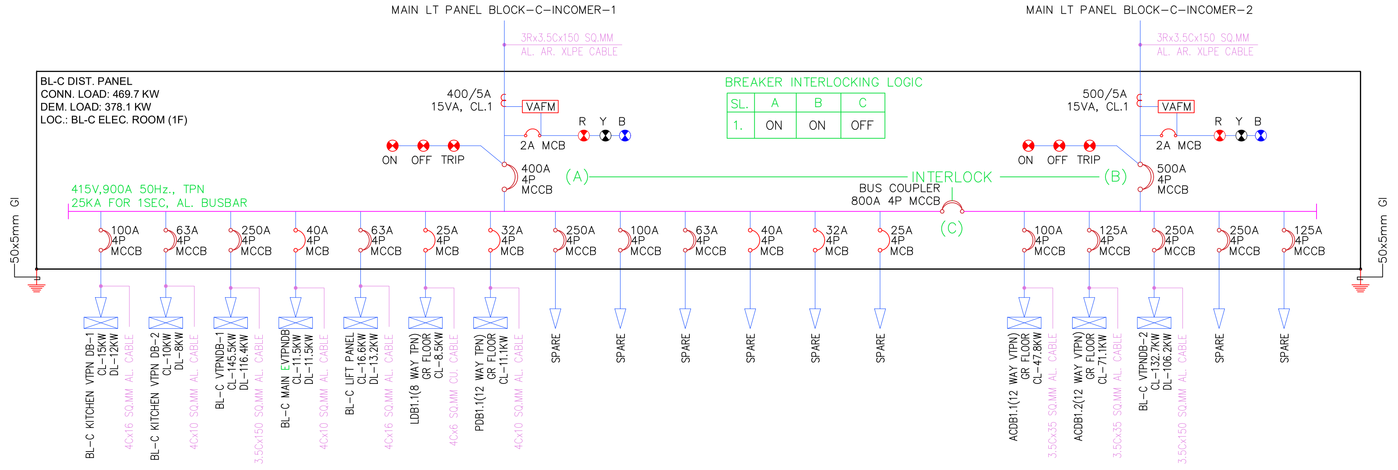

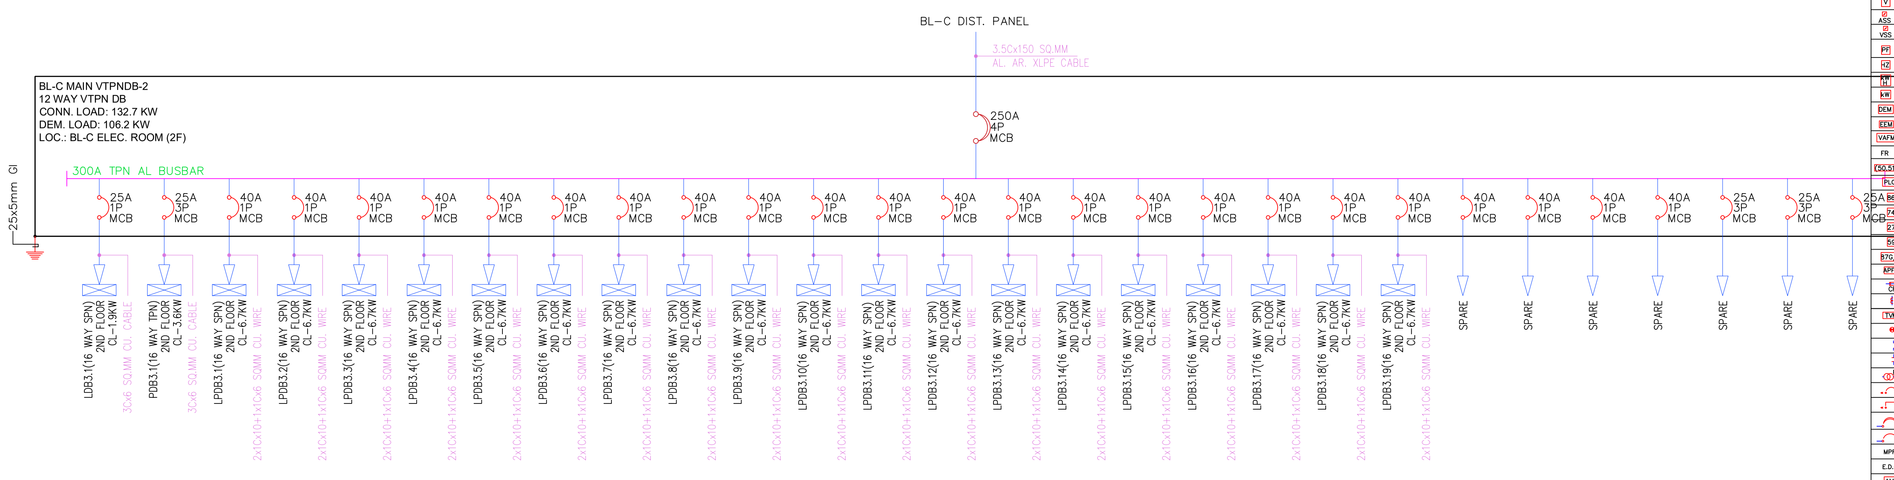

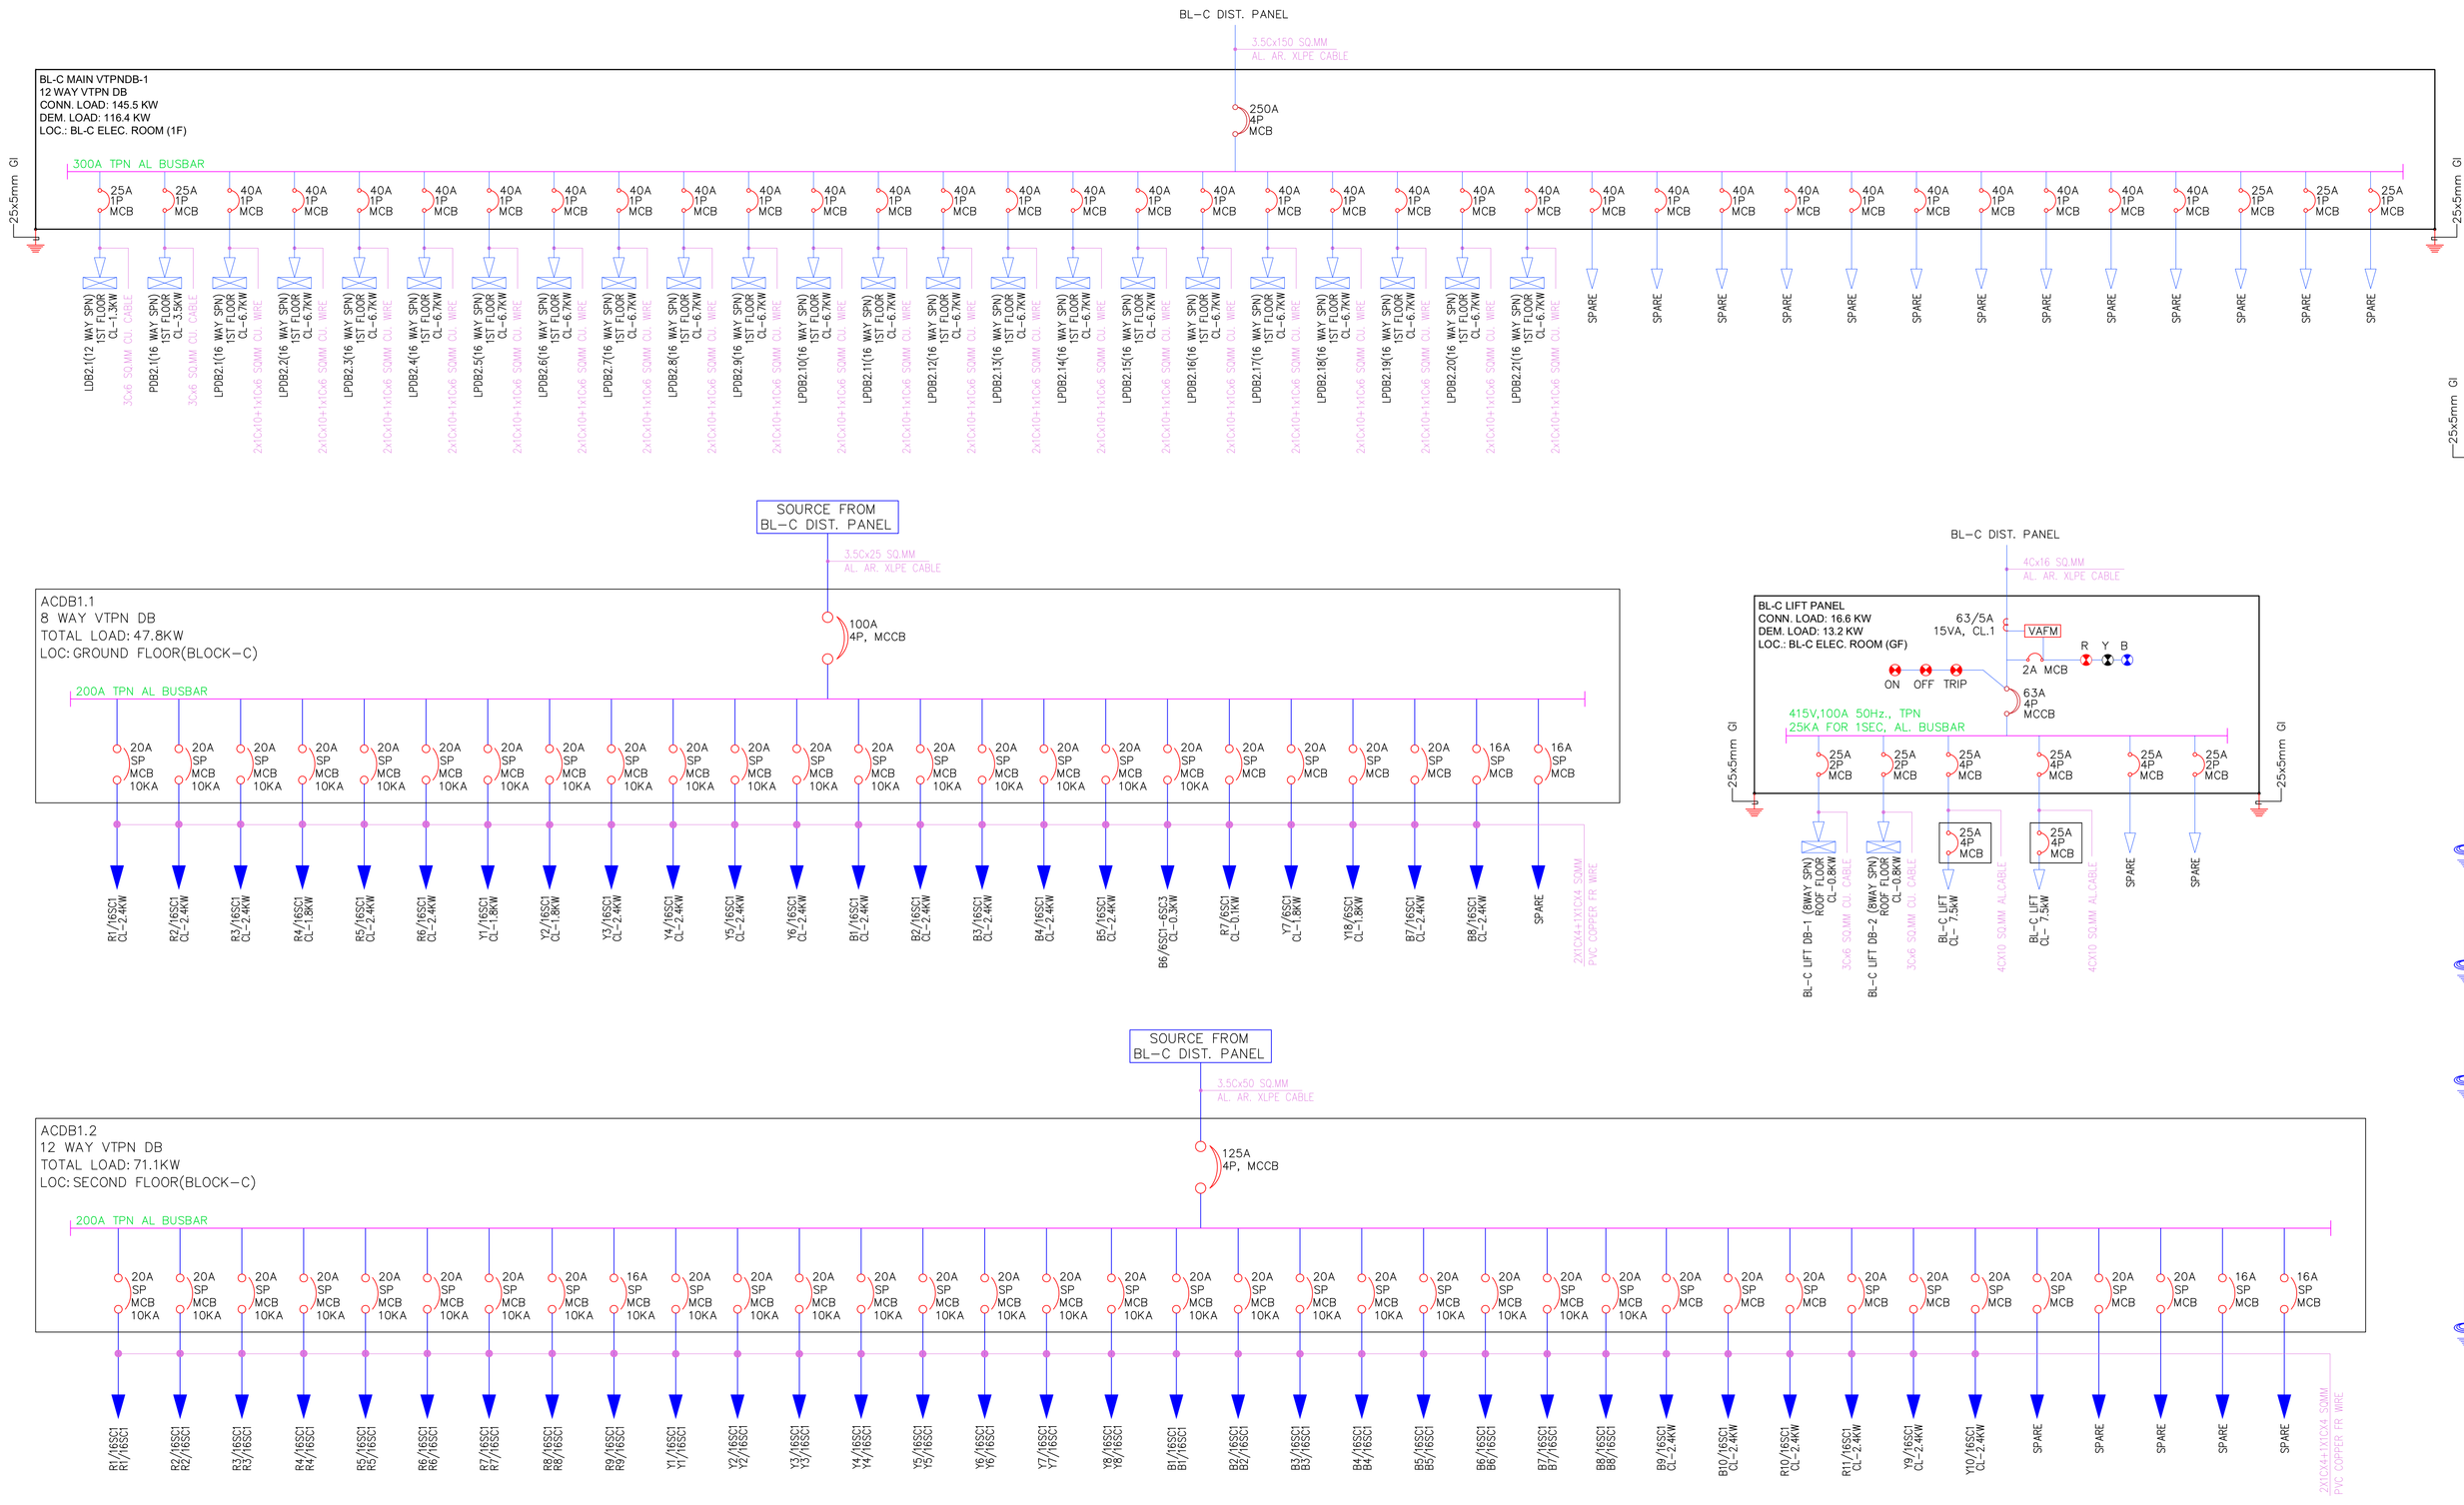

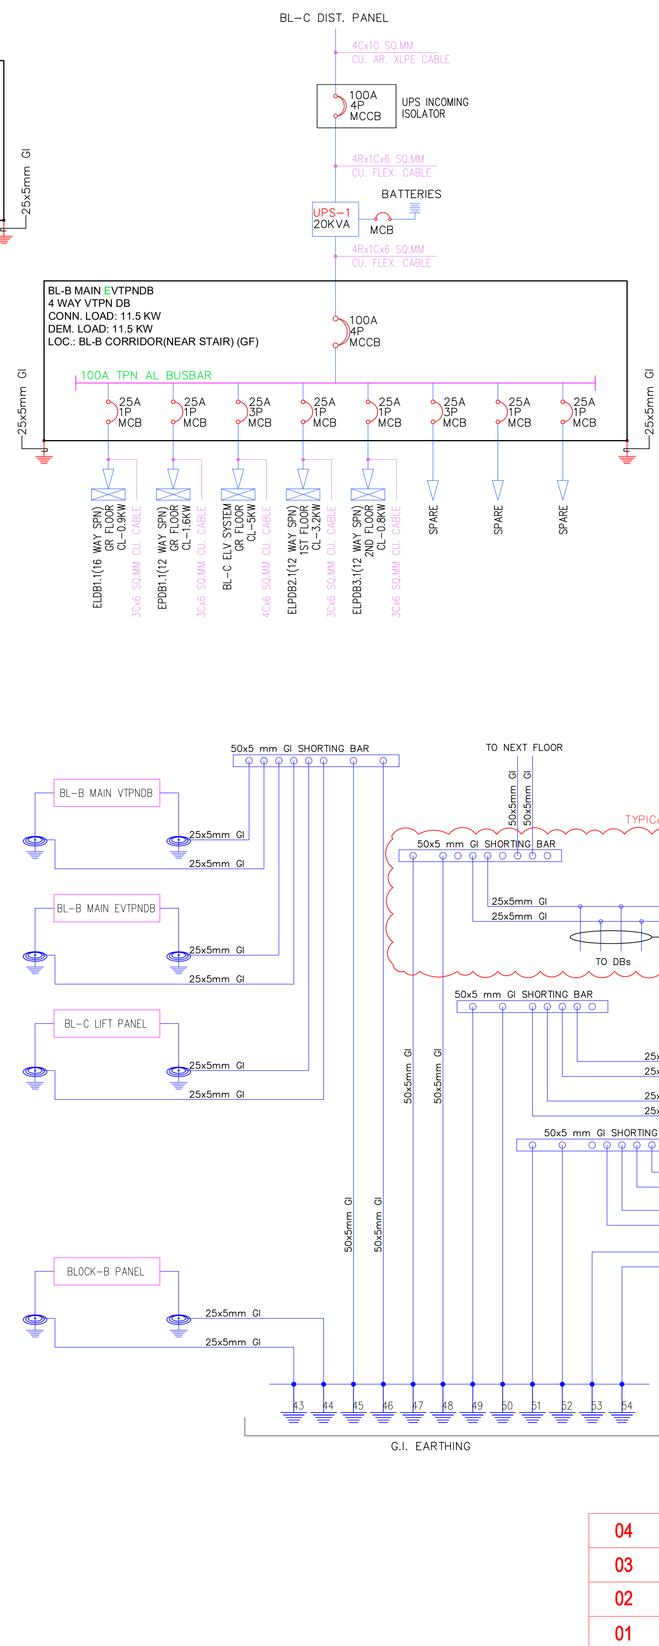

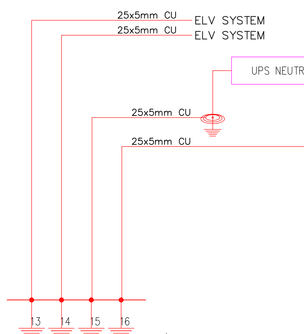

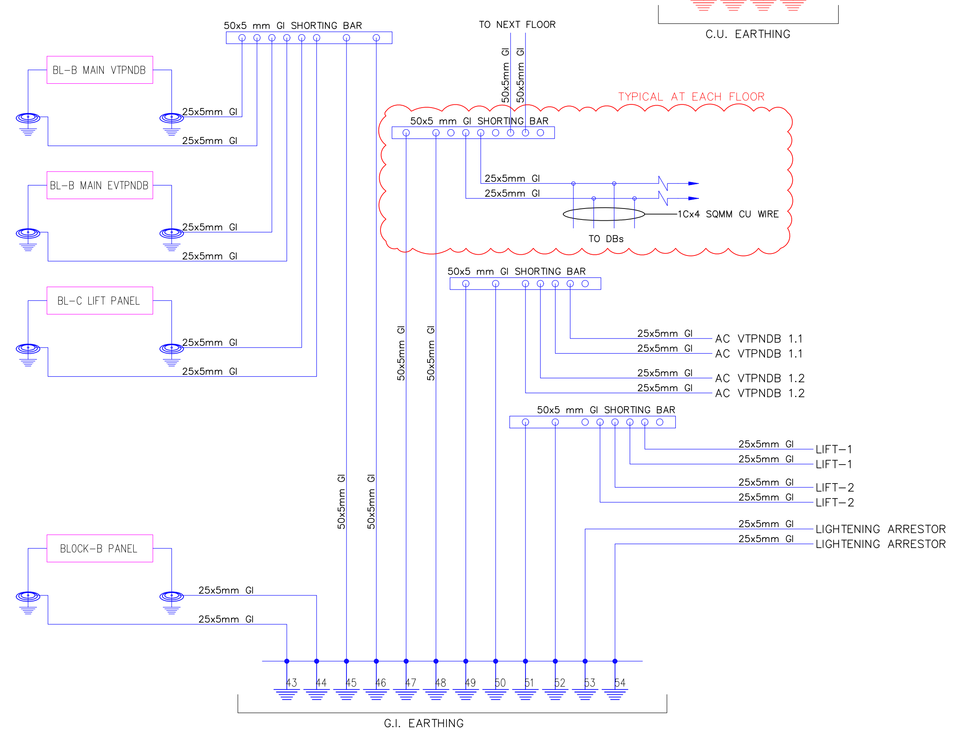

LEGEND:

SYM.	DESCRIPTION
A	AMMETER
V	VOLT METER
AVSS	AMMETER SELECTOR SWITCH
VSS	VOLTMETER SELECTOR SWITCH
PF	POWER FACTOR METER
Hz	FREQUENCY METER
KWH	KILOWATT HOUR METER
KW	KILOWATT METER
EKW	DUAL ELECTRONIC ENERGY METER
EKH	ELECTRONIC ENERGY METER
VAFM	VOLT AMMETER FREQUENCY METER
FR	FIRE RETARDANT CABLE
ESL51CR1G	ESL51CR1G OVER CURRENT & EARTH FAULT RELAY
PLC	PROGRAM LOGIC CONTROLLER
86	LOCKOUT RELAY
74	SUPERVISORY TRIP RELAY
27	UNDER VOLTAGE DEVICE
59	OVER VOLTAGE DEVICE
B3G/H	DIFFERENTIAL PROTECTION RELAY
APFCR	AUTOMATIC POWER FACTOR CORRECTION RELAY
CF	CONTROL FUSE
CTXC	CURRENT TRANSFORMER
TXC	TRIVECTOR METER
	INDICATING LAMP
	OVER LOAD RELAY
	POWER CONTACTOR
PT	POTENTIAL TRANSFORMER
ACB	AIR CIRCUIT BREAKER (ACB)
VCB	VACUUM CIRCUIT BREAKER (VCB)
MCCB	MOULDED CASE CIRCUIT BREAKER (MCCB)
MCB	MINIATURE CIRCUIT BREAKER (MCB)
MPR	MICRO PROCESSOR BASED RELEASE
E.D.O.	ELECTRICAL OPERATED (MANUAL DRAWOUT)
AMF	AUTO MAINS FAILURE
A/M	AUTO/ MANUAL SWITCH
BC	BREAKER CONTROL
	HOOTER
VSR	VOLTAGE SENSOR RELAY
TVSS	TRANSIENT VOLTAGE SURGE SUPPRESSOR
PSR	PHASE SEQUENCE RELAY
EDR	ENGINE CRANKING RELAY
	PUSH BUTTON
	24V DC SHUNT TRIP COIL
OLTC	ON LOAD TAP CHANGER
T	DELAY TIMER
	GROUNDING
*	DEADEND (NOT CONSIDERD IN CONNECTED AS WELL AS DEMAND LOAD)

REV. NO.	DESCRIPTION	DATE
04		
03		
02		
01	REVISED AS PER COMMENTS	23.09.25

REVISIONS

DATE	31.08.2025	DRAWING TITLE: ELECTRICAL MAIN SLD FOR BLOCK-C
DRAWN	SD	
CHECKED	SD	
APPRD.	JD	Drawing No. SAN /468/ELE-04
JOB NO	468	
SCALE	NTS	REV. R1 / SHEET NO. 1/1 / SHEET SIZE A2
STATUS	DESIGN	

ARCHITECT:

MISHRA & MISHRA CONSULTANCY SERVICES PVT. LTD.
FD-396, SECTOR - III, SALT LAKE CITY, KOLKATA-700106
PH: 4004 5307, email : umes_mmcs_2006@yahoo.co.in
website : www.mmcsdesign.co

PROJECT :

PROPOSED TWO STORIED AO & RBO AND THREE STORIED SBILD BANK'S BUILDING OF STATE BANK OF INDIA AT MAHATMA GANDHI AVENUE, KHATIAN NO-441, L.R PLOT NO-18(P), C.S PLOT NO:-272(P), 340(P), 341(P), 342(P), 343, 344, 345(P), 346, 347, 348, 349, 350(P), 352, 353(P), 354(P), 355(P), 356(P), 357(P), 501(P), OF MOUZA -FARIDPUR, P.S -DURGAPUR, J.L NO-74, DIST-PASCHIM BARDHAMAN, WEST BENGAL, PIN-713216.

CLIENT :

STATE BANK OF INDIA