This drawing is the sole property and copyright of "VISHWANATH & ASSOCIATES" and cannot be reproduced in any form without the prior consent of the architects.

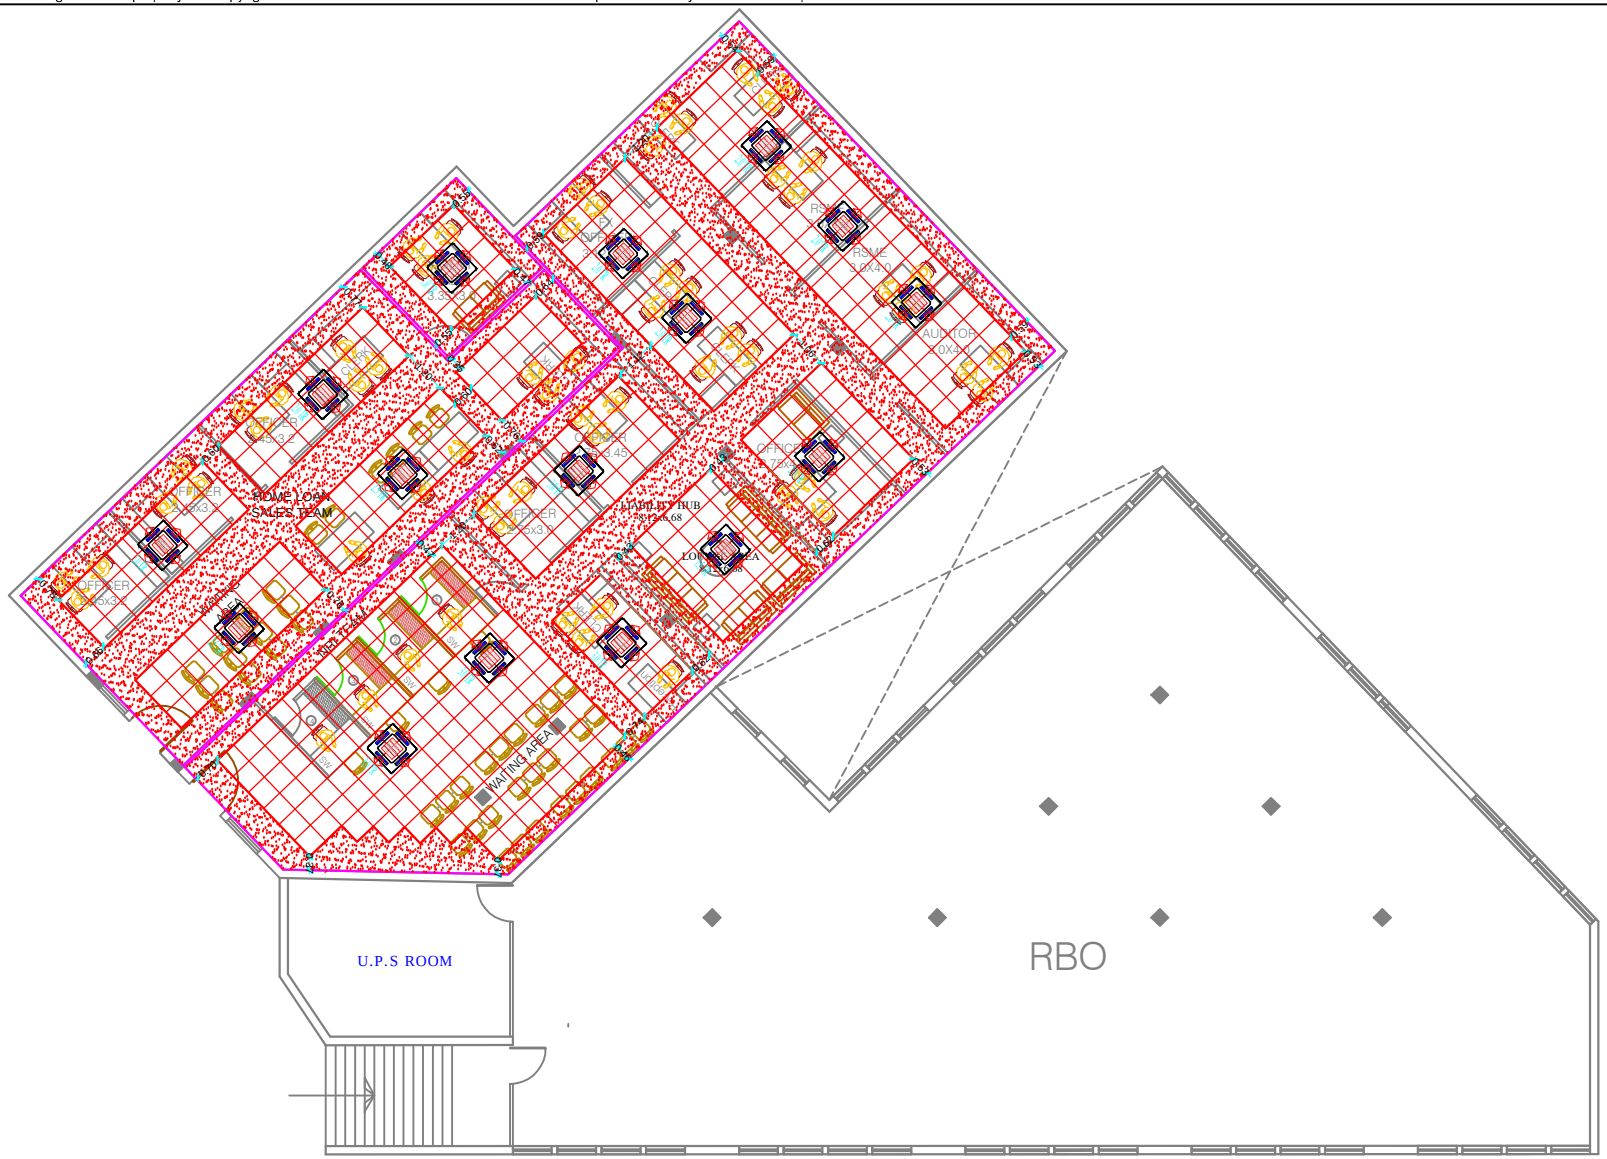

FALSE CEILING LAYOUT

FIRST FLOOR