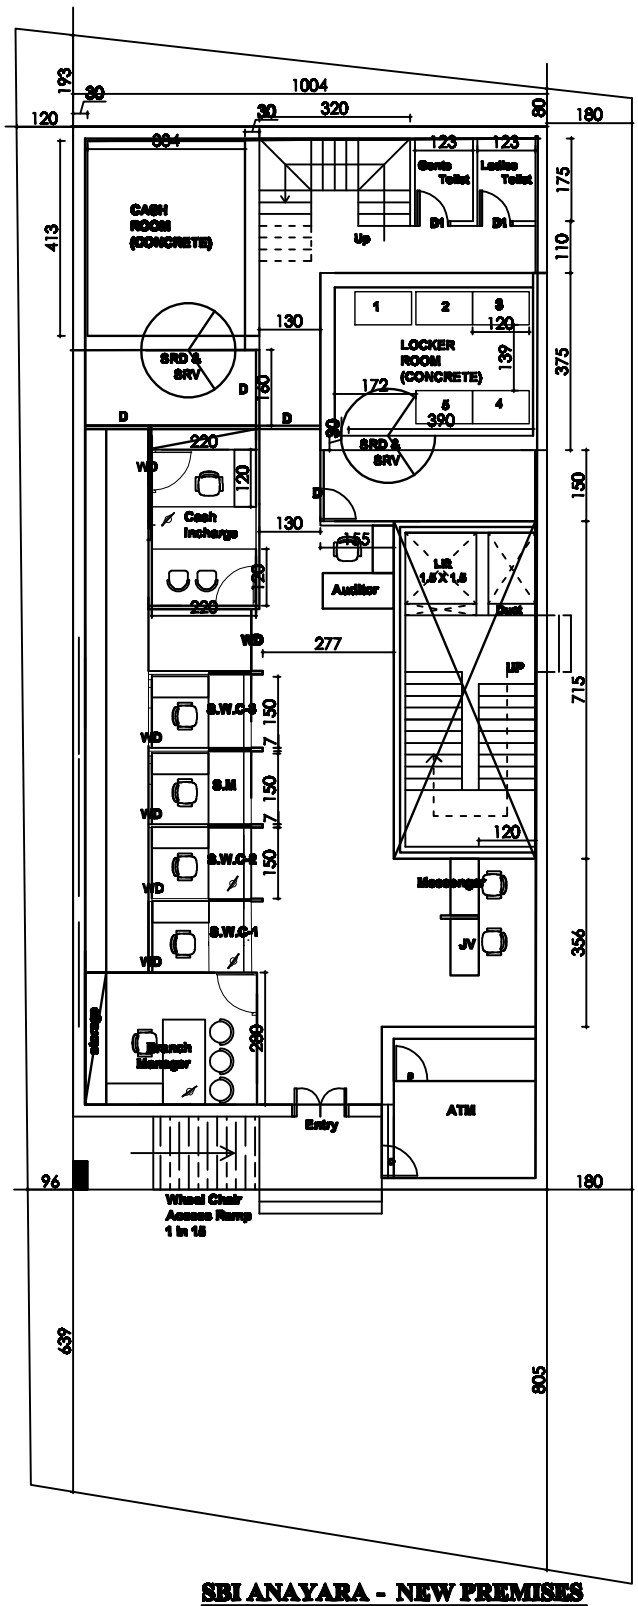

SBI ANAYARA - NEW PREMISES
-GROUND FLOOR -DWG NO.2
-DT.4.02.26

Total Carpet Area - 1950Sft

MANAGER(CIVIL), AO TVM.

MANAGER(HR), RBO-III TVM.

BRANCH MANAGER, ANAYARA.

CHIEF MANAGER (OPERATIONS), RBO-III TVM.

REGIONAL MANAGER, RBO-III TVM.