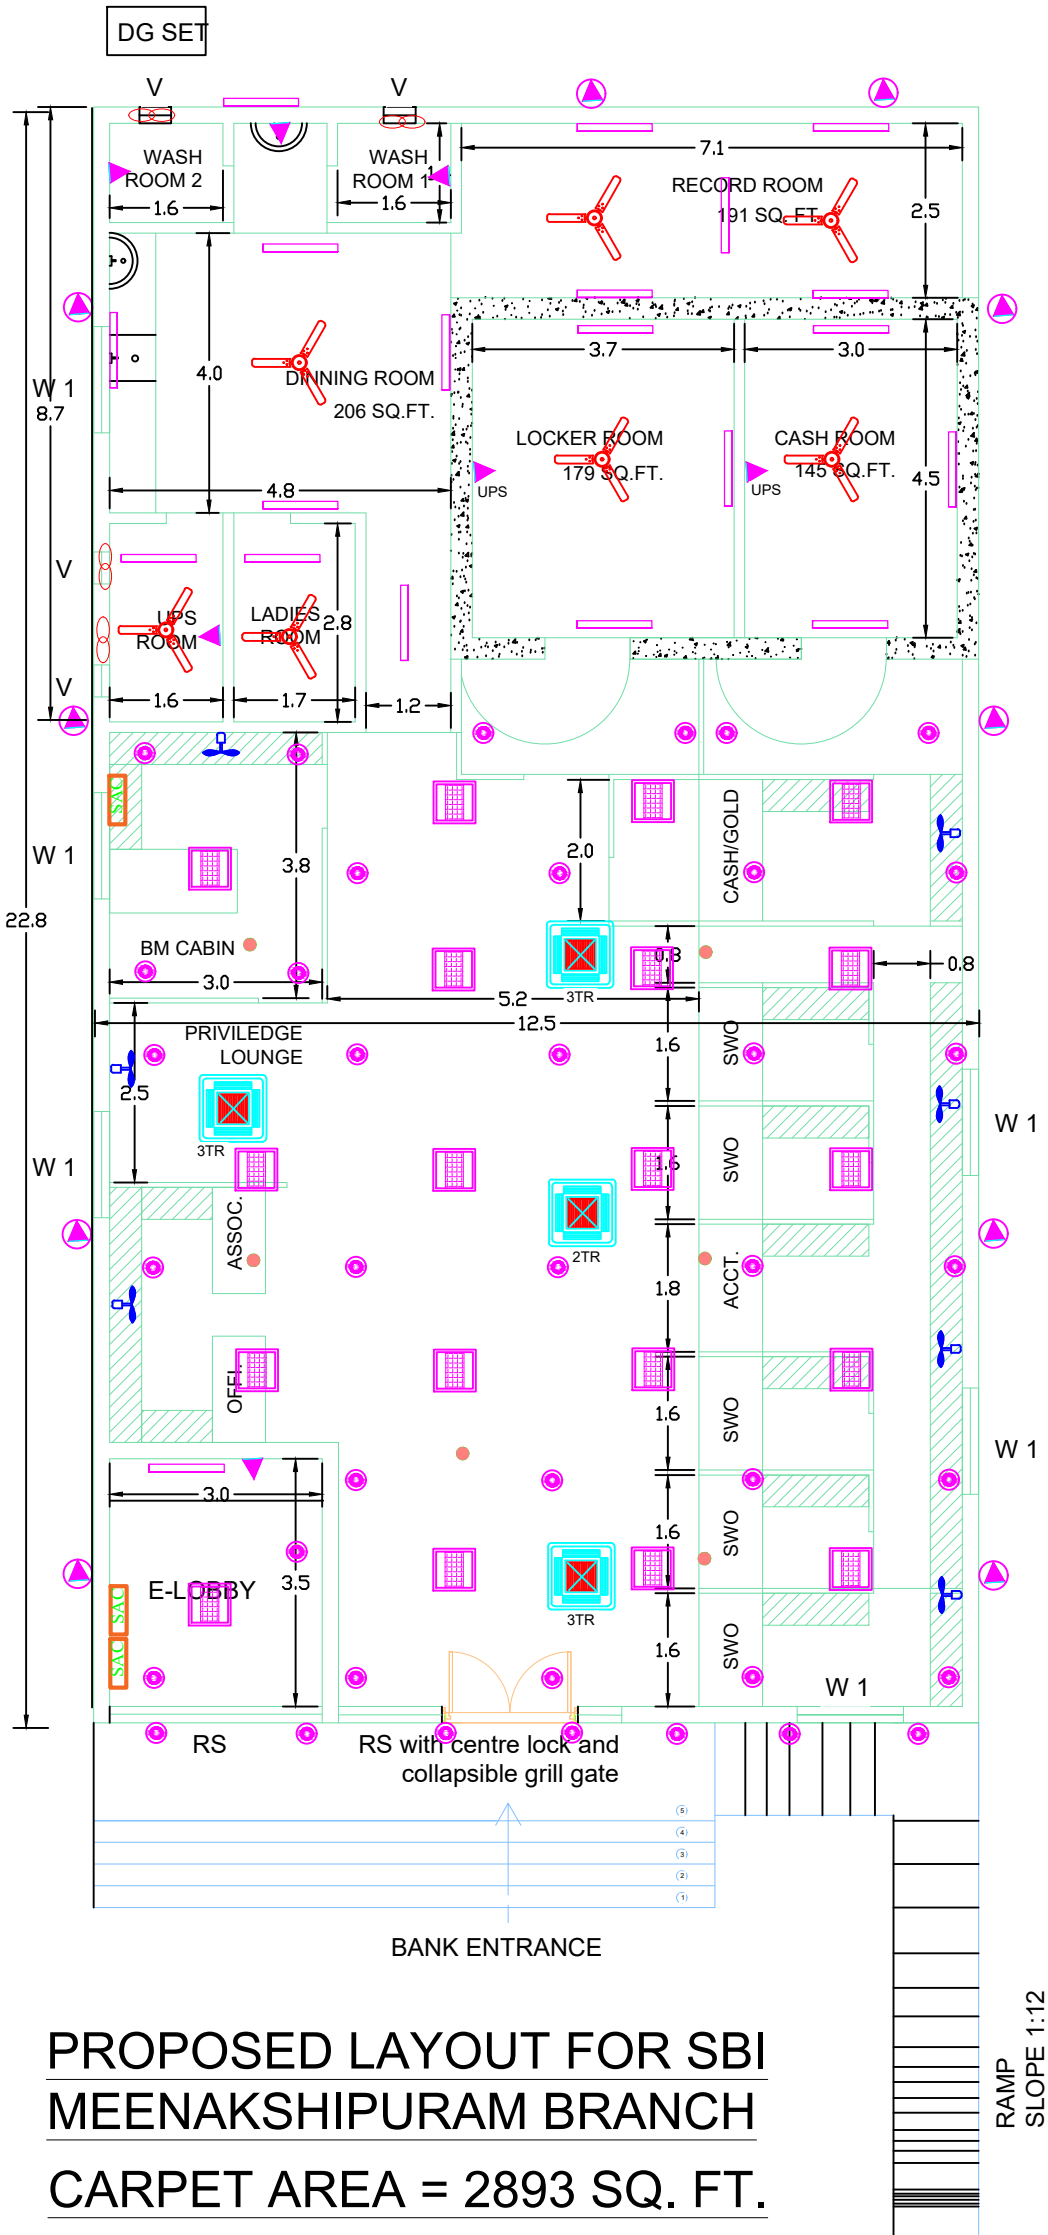


# PROPOSED LAYOUT FOR SBI MEENAKSHIPURAM BRANCH

# CARPET AREA = 2893 SQ. FT.