PRODUCED BY AN AUTODESK EDUCATIONAL PRODUCT

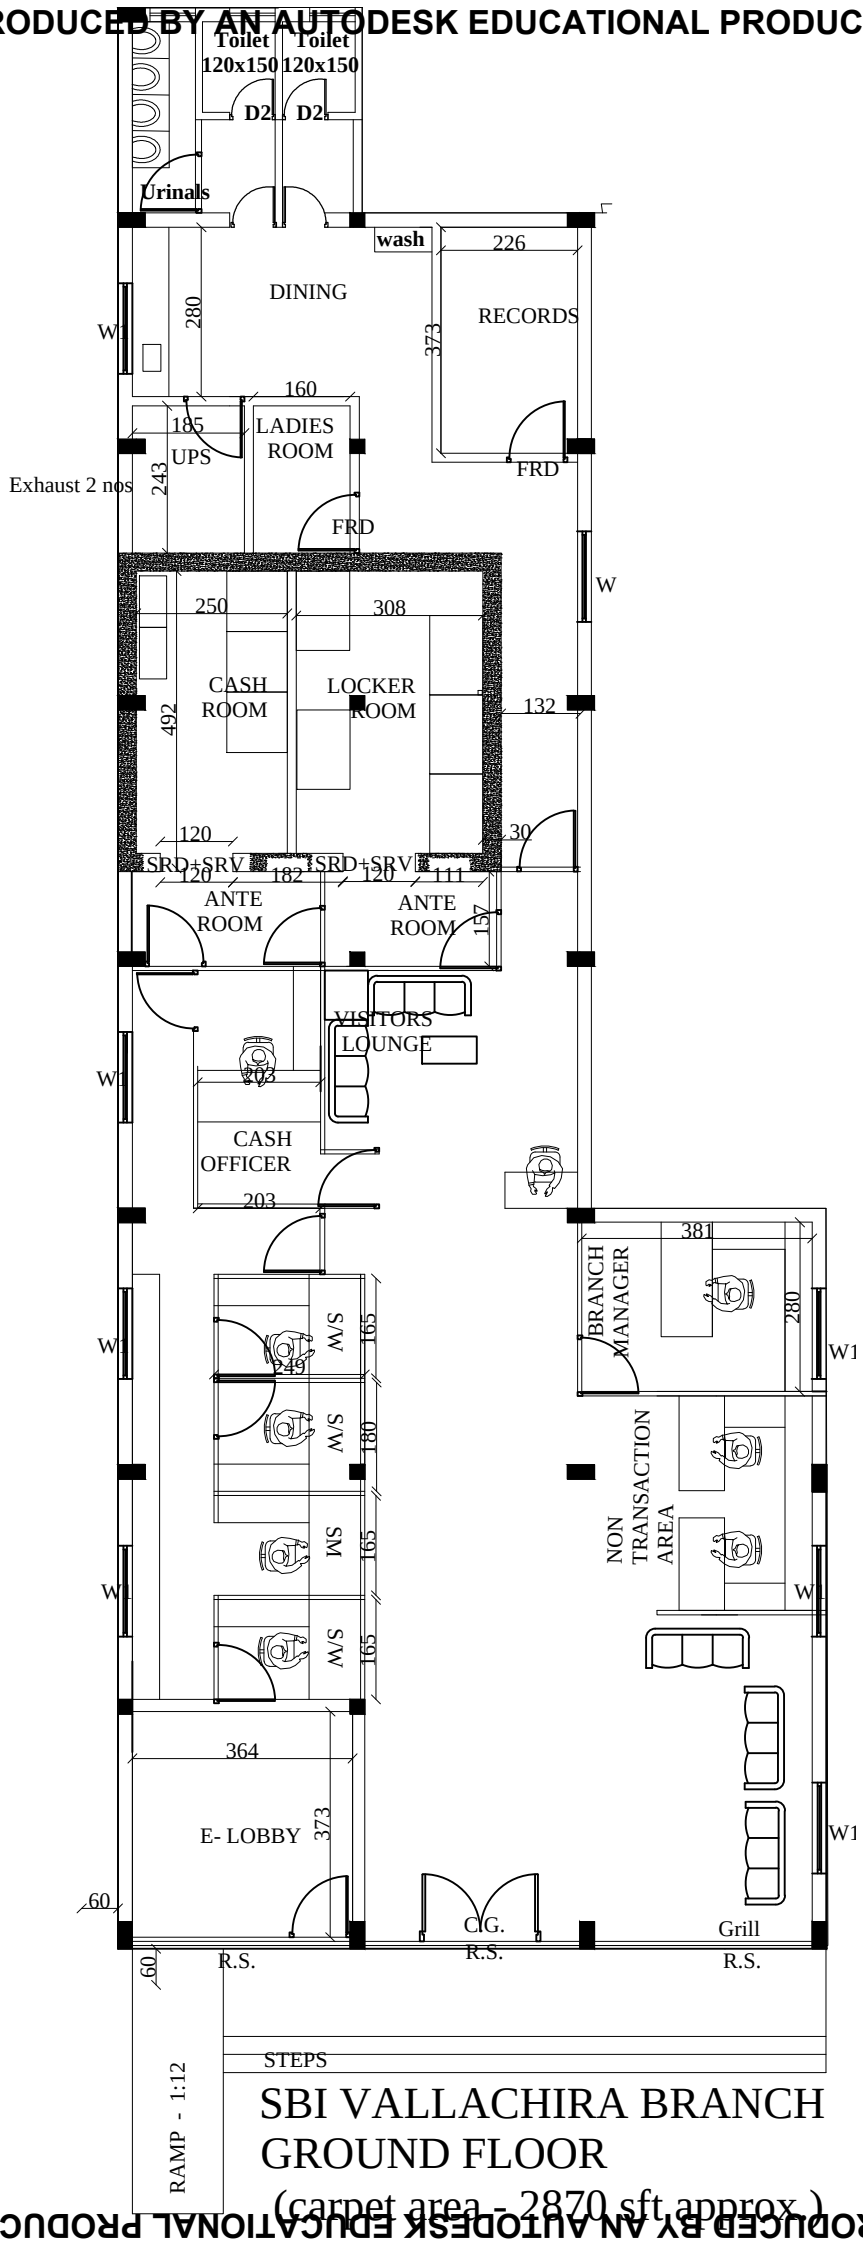

SBI VALLACHIRA BRANCH
GROUND FLOOR
(carpet area - 2870 sft approx.)

PRODUCED BY AN AUTODESK EDUCATIONAL PRODUCT
PRODUCED BY AN AUTODESK EDUCATIONAL PRODUCT
PRODUCED BY AN AUTODESK EDUCATIONAL PRODUCT