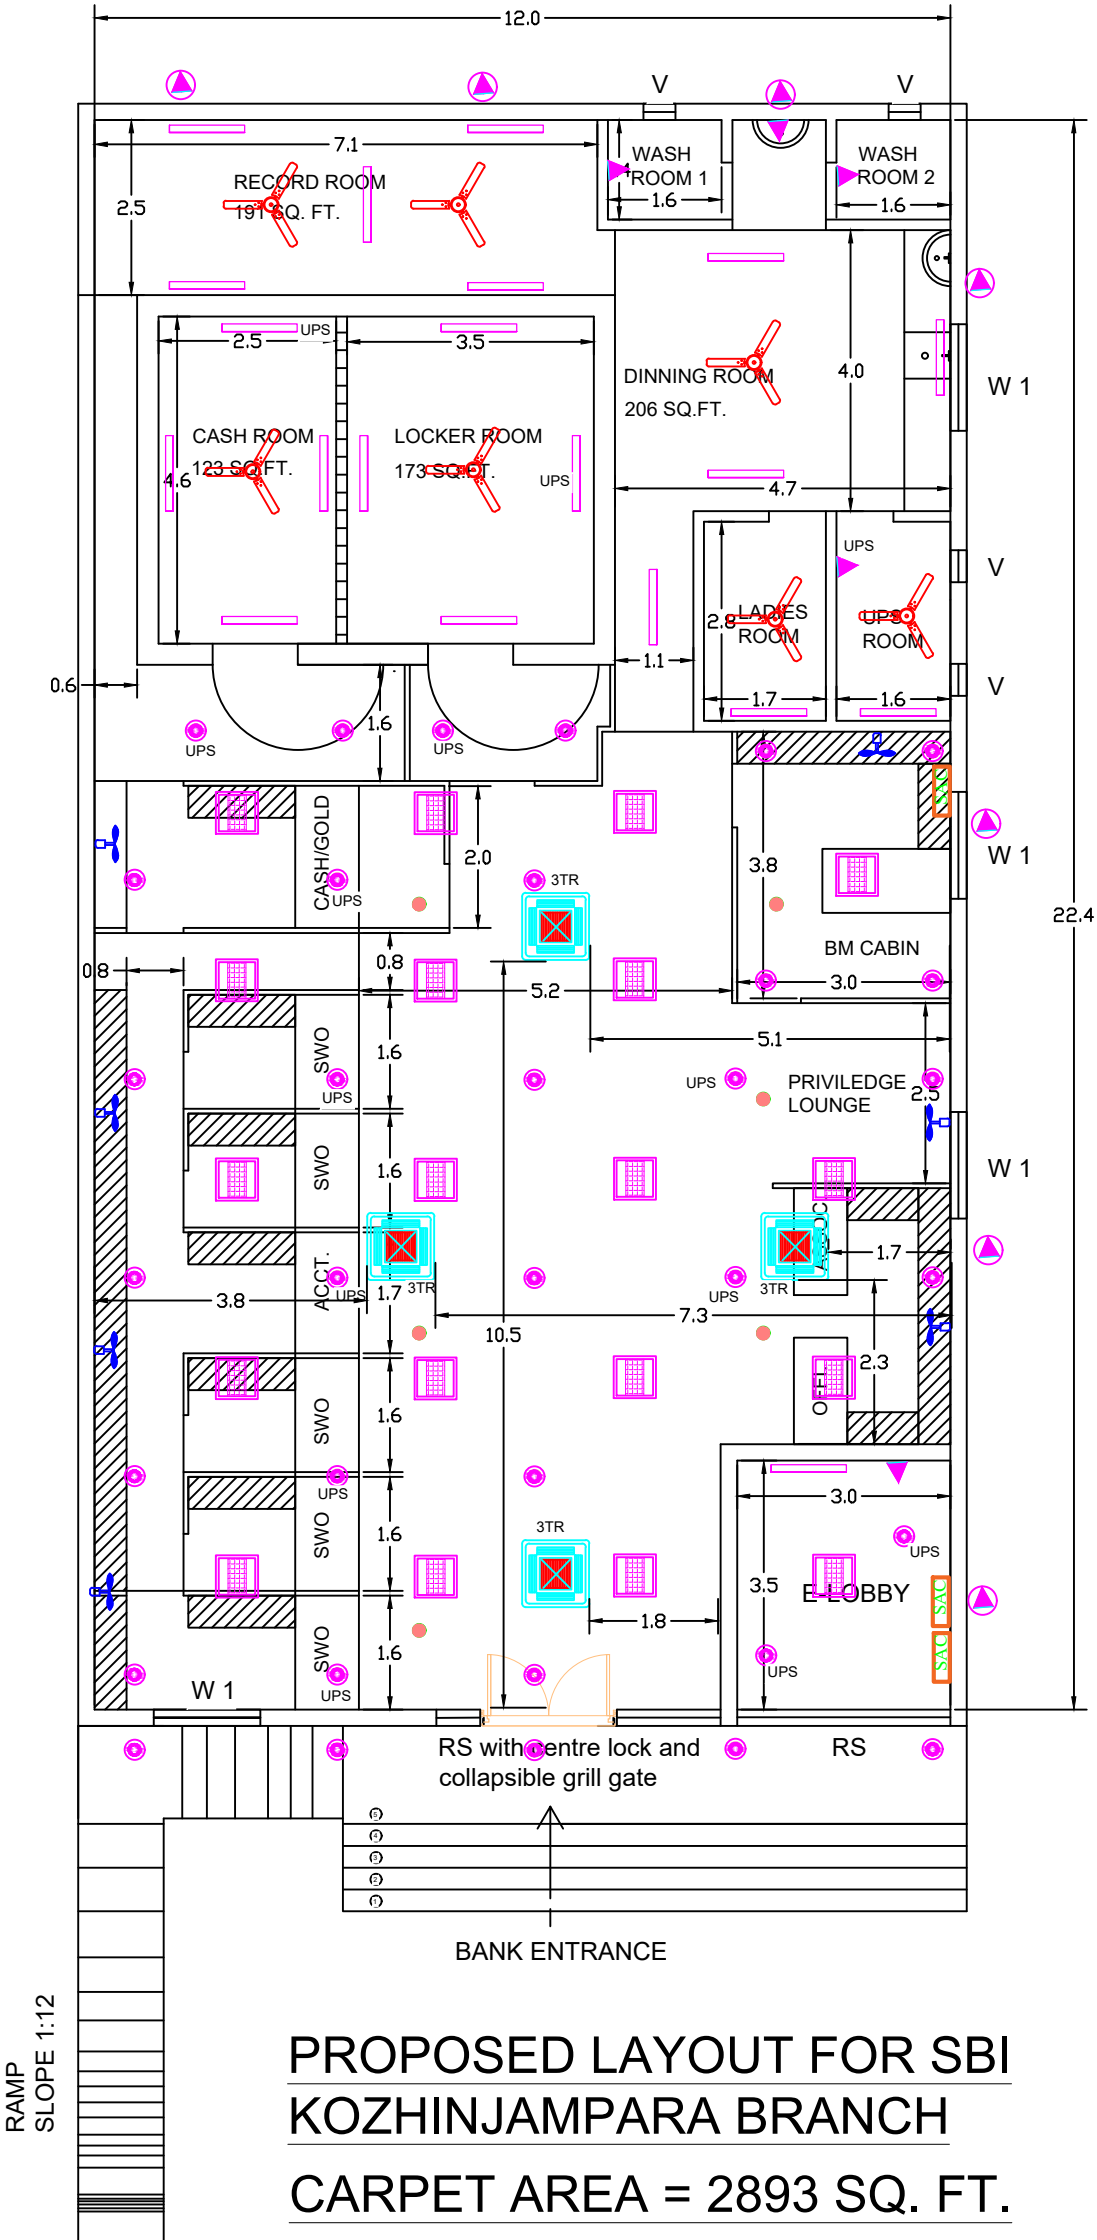

PROPOSED LAYOUT FOR SBI KOZHINJAMPARA BRANCH

CARPET AREA = 2893 SQ. FT.