


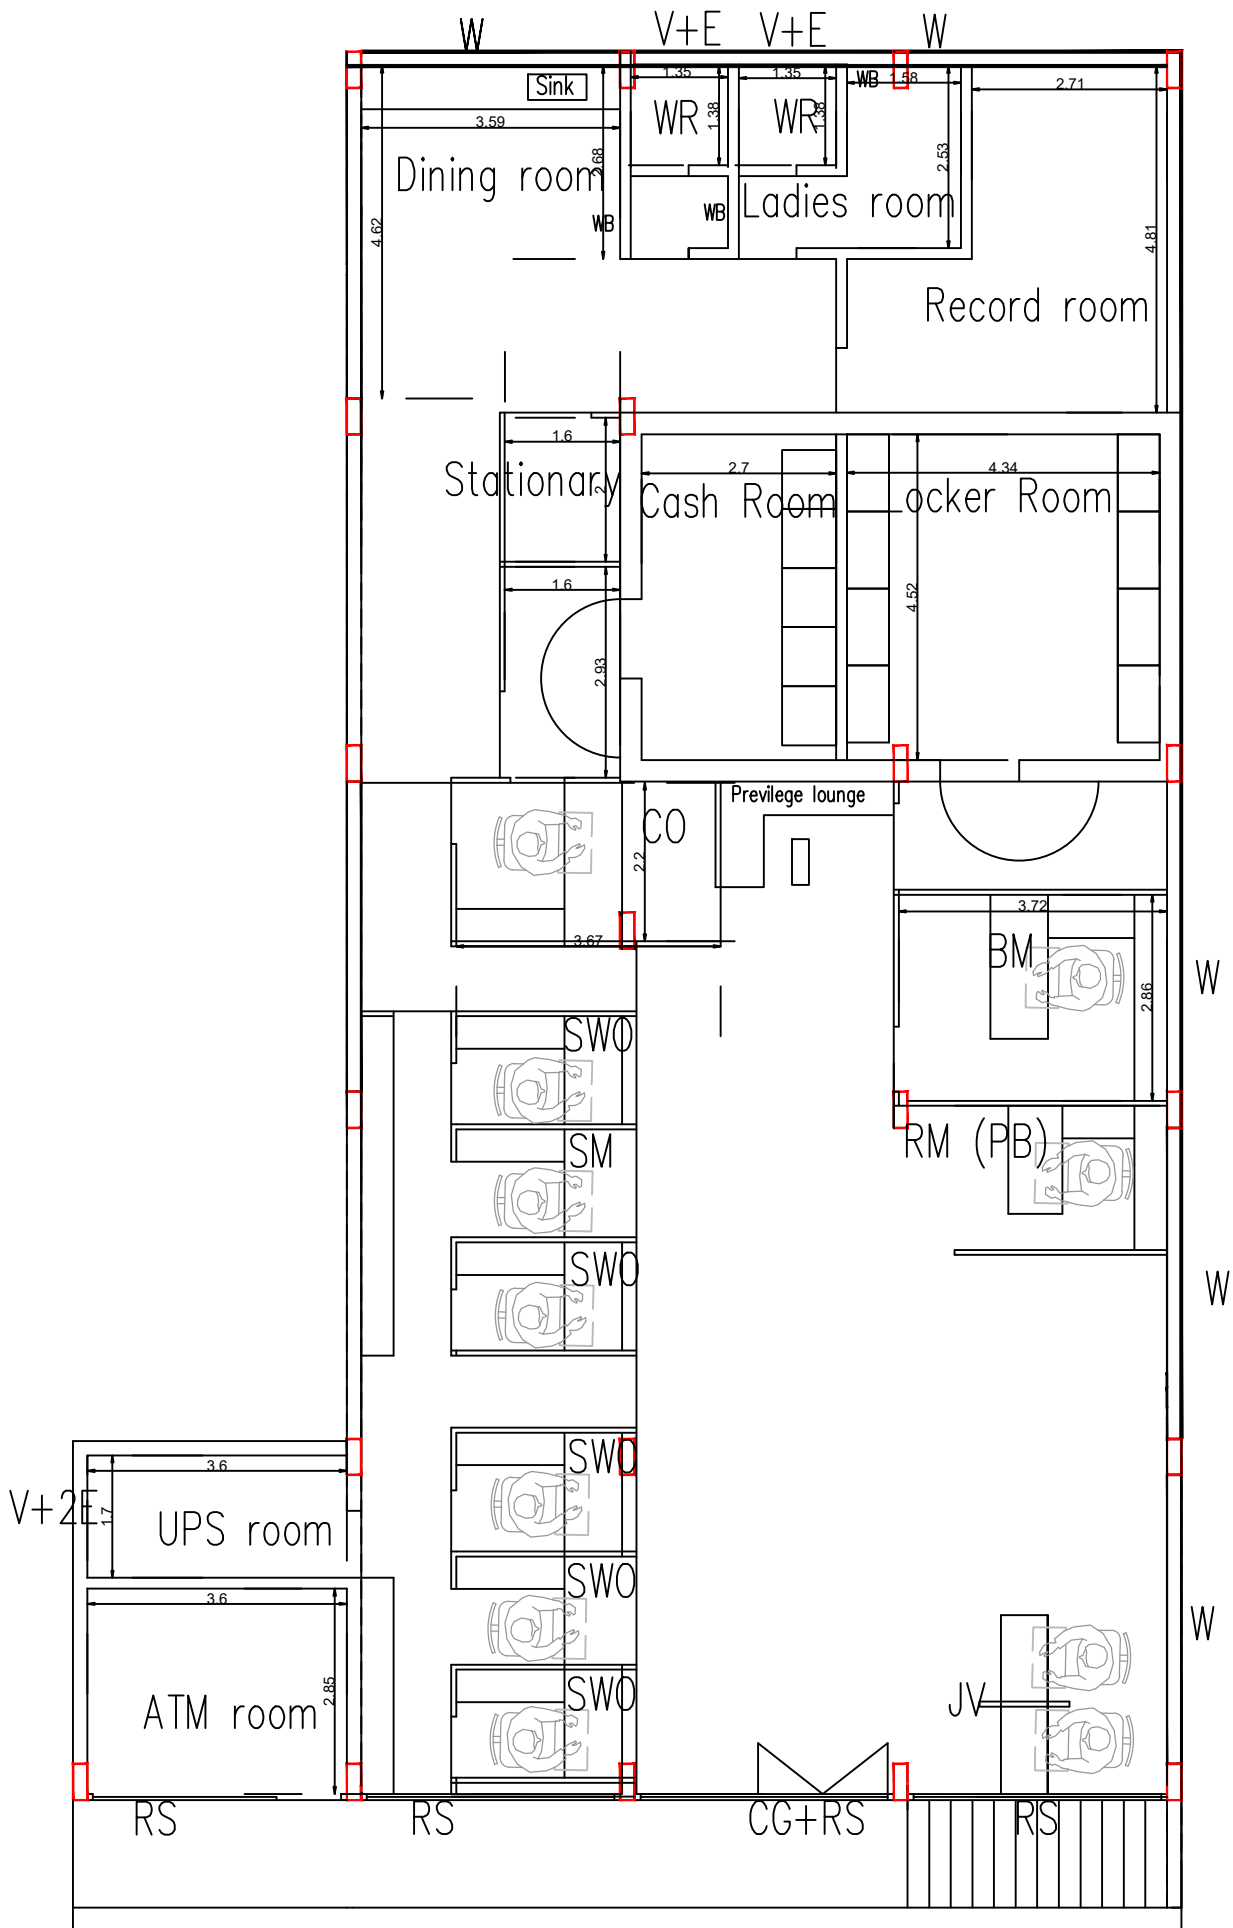

MERCY COLLEGE BRANCH – Approx Carpet area –3079 sft