


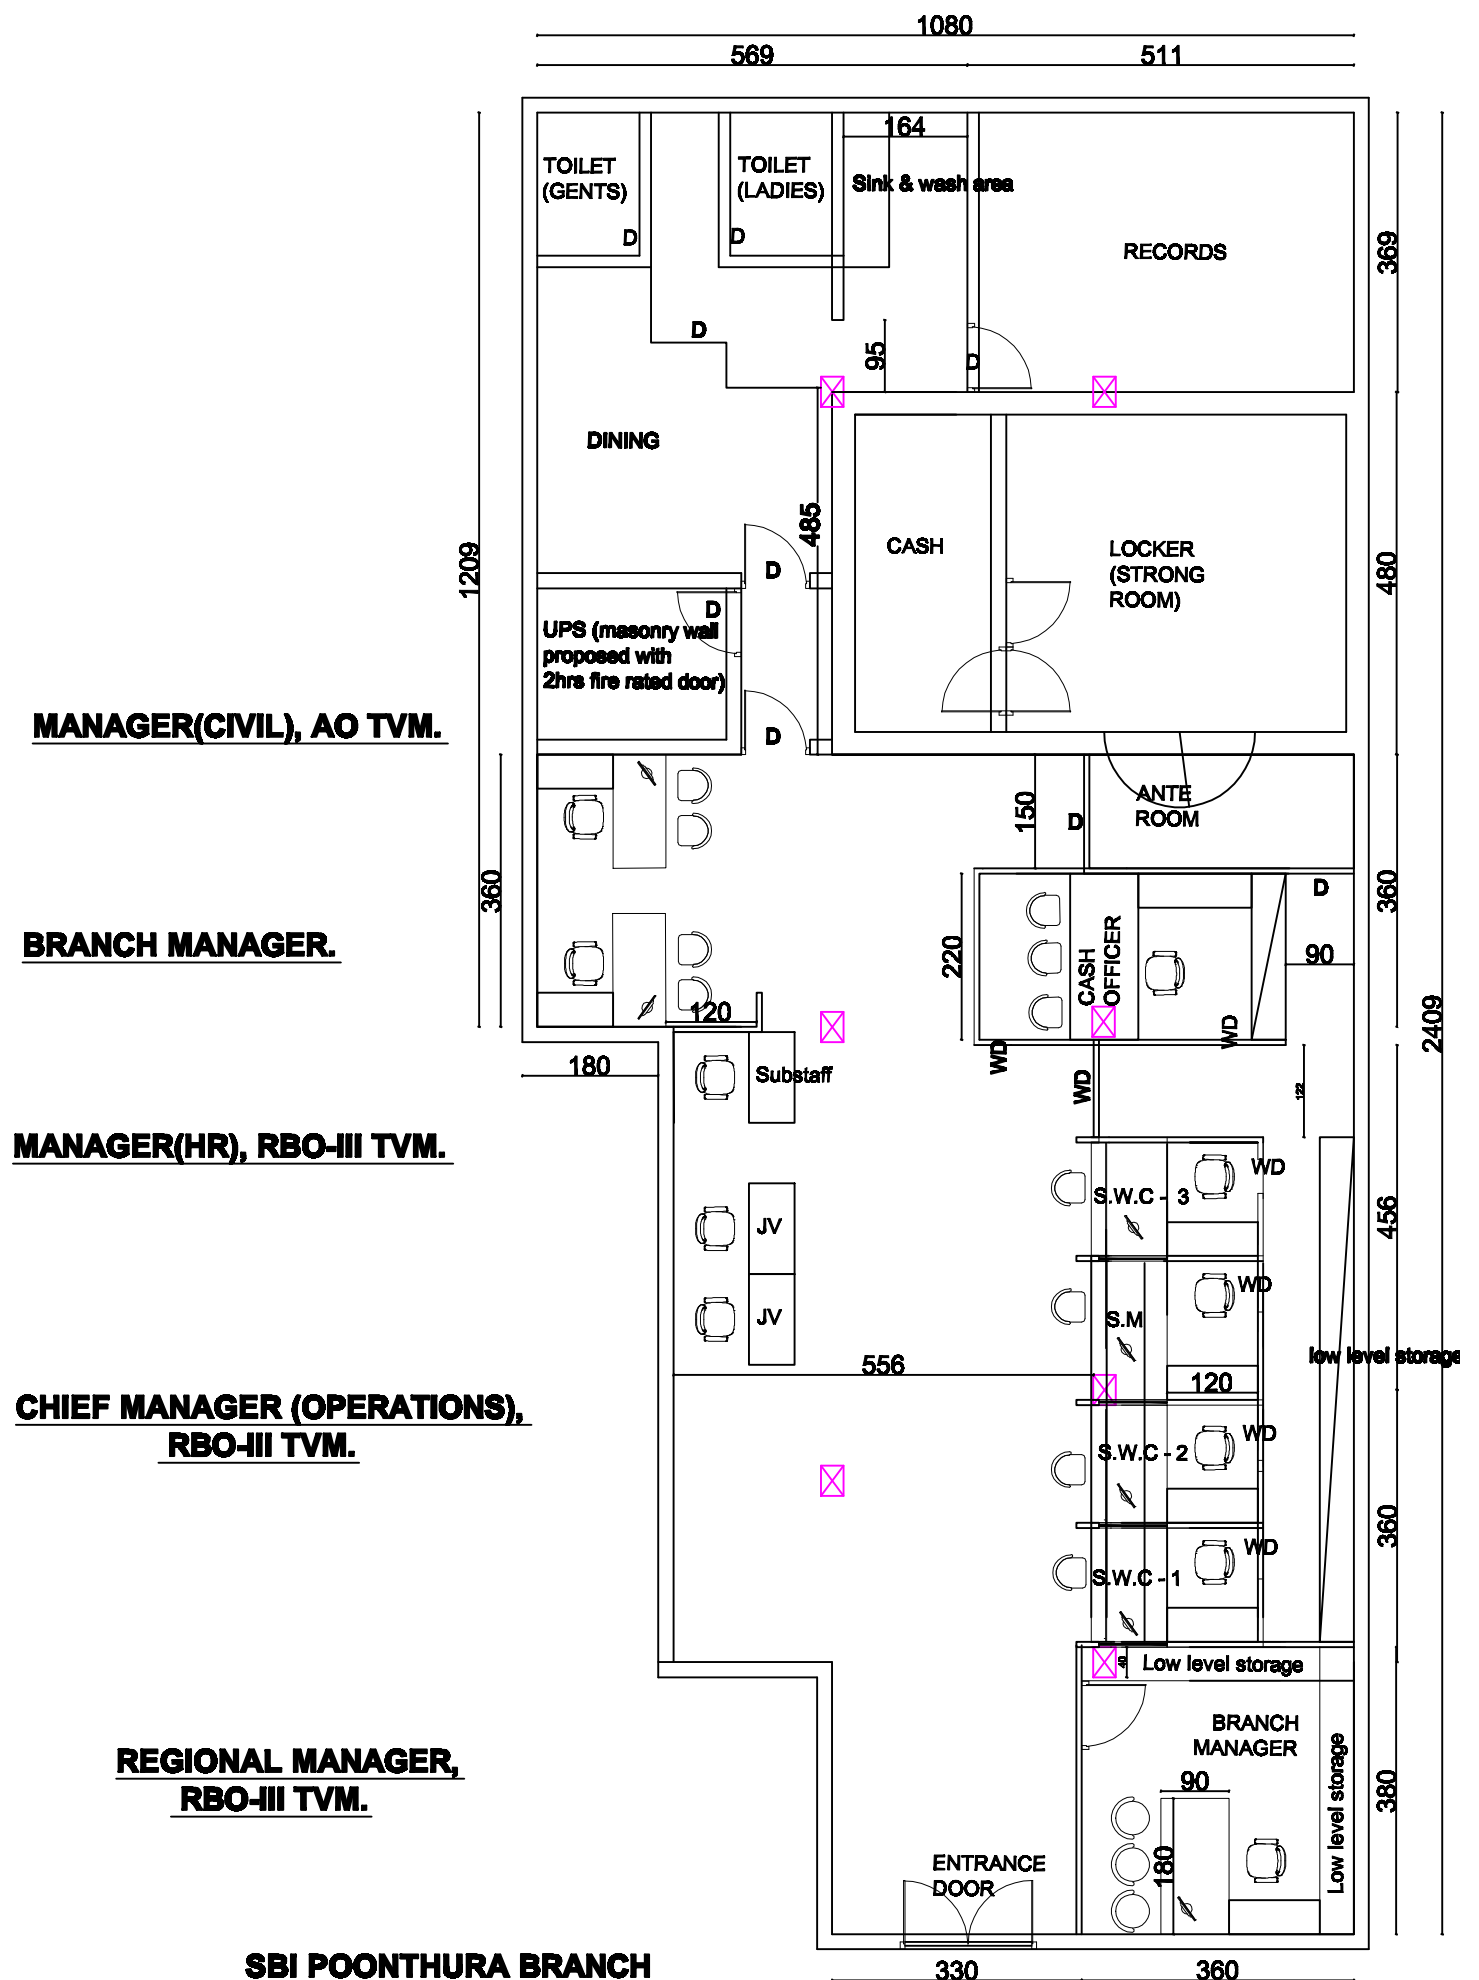

MANAGER(CIVIL), AO TVM.

BRANCH MANAGER.

MANAGER(HR), RBO-III TVM.

**CHIEF MANAGER (OPERATIONS),
RBO-III TVM.**

**REGIONAL MANAGER,
RBO-III TVM.**

**SBI POONTHURA BRANCH
RENOVATION LAYOUT AS PER UIL-
Dwg -02 dated 20.07.2026.**