


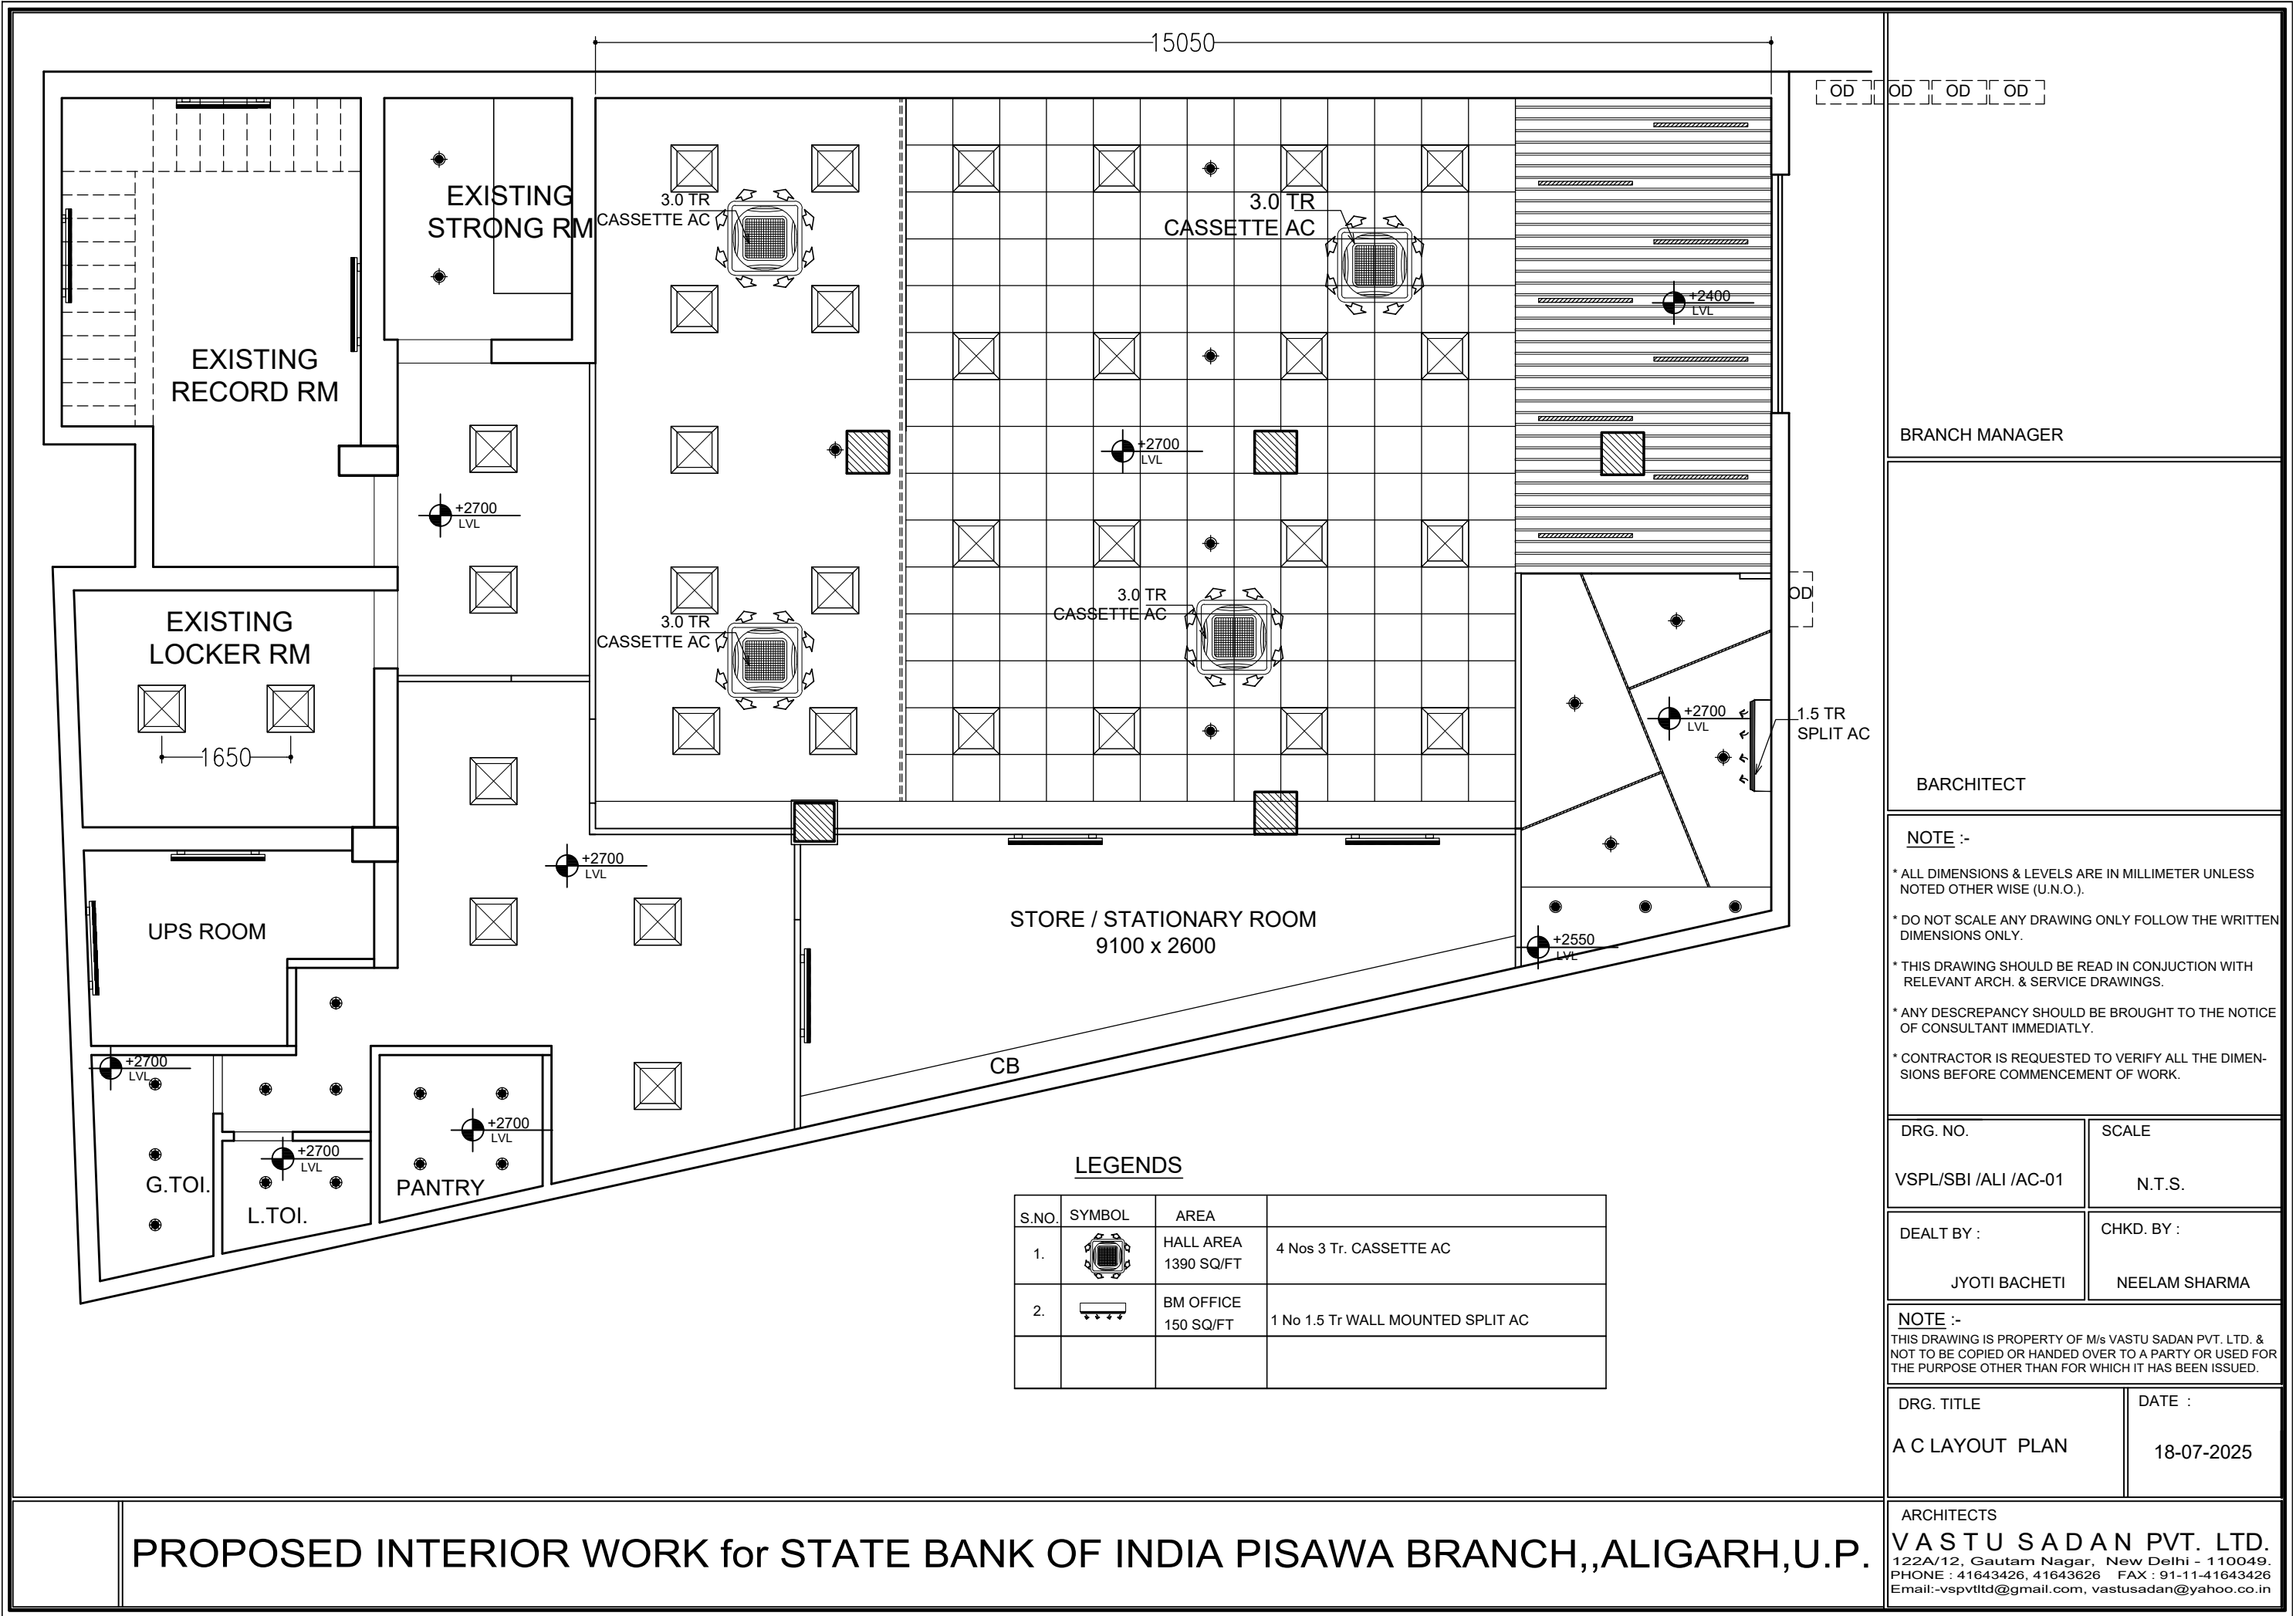

BRANCH MANAGER

BARCHITECT

NOTE :-

- \* ALL DIMENSIONS & LEVELS ARE IN MILLIMETER UNLESS NOTED OTHER WISE (U.N.O.).
- \* DO NOT SCALE ANY DRAWING ONLY FOLLOW THE WRITTEN DIMENSIONS ONLY.
- \* THIS DRAWING SHOULD BE READ IN CONJUNCTION WITH RELEVANT ARCH. & SERVICE DRAWINGS.
- \* ANY DESCREPCANCY SHOULD BE BROUGHT TO THE NOTICE OF CONSULTANT IMMEDIATLY.
- \* CONTRACTOR IS REQUESTED TO VERIFY ALL THE DIMEN- SIONS BEFORE COMMENCEMENT OF WORK.

|                      |               |
|----------------------|---------------|
| DRG. NO.             | SCALE         |
| VSPL/SBI /ALI /AC-01 | N.T.S.        |
| DEALT BY :           | CHKD. BY :    |
| JYOTI BACHETI        | NEELAM SHARMA |

NOTE :-  
THIS DRAWING IS PROPERTY OF M/s VASTU SADAN PVT. LTD. & NOT TO BE COPIED OR HANDED OVER TO A PARTY OR USED FOR THE PURPOSE OTHER THAN FOR WHICH IT HAS BEEN ISSUED.

|                 |            |
|-----------------|------------|
| DRG. TITLE      | DATE :     |
| A C LAYOUT PLAN | 18-07-2025 |

ARCHITECTS  
VASTU SADAN PVT. LTD.  
122A/12, Gautam Nagar, New Delhi - 110049.  
PHONE : 41643426, 41643626 FAX : 91-11-41643426  
Email:-vspvtltd@gmail.com, vastusadan@yahoo.co.in

PROPOSED INTERIOR WORK for STATE BANK OF INDIA PISAWA BRANCH,,ALIGARH,U.P.